


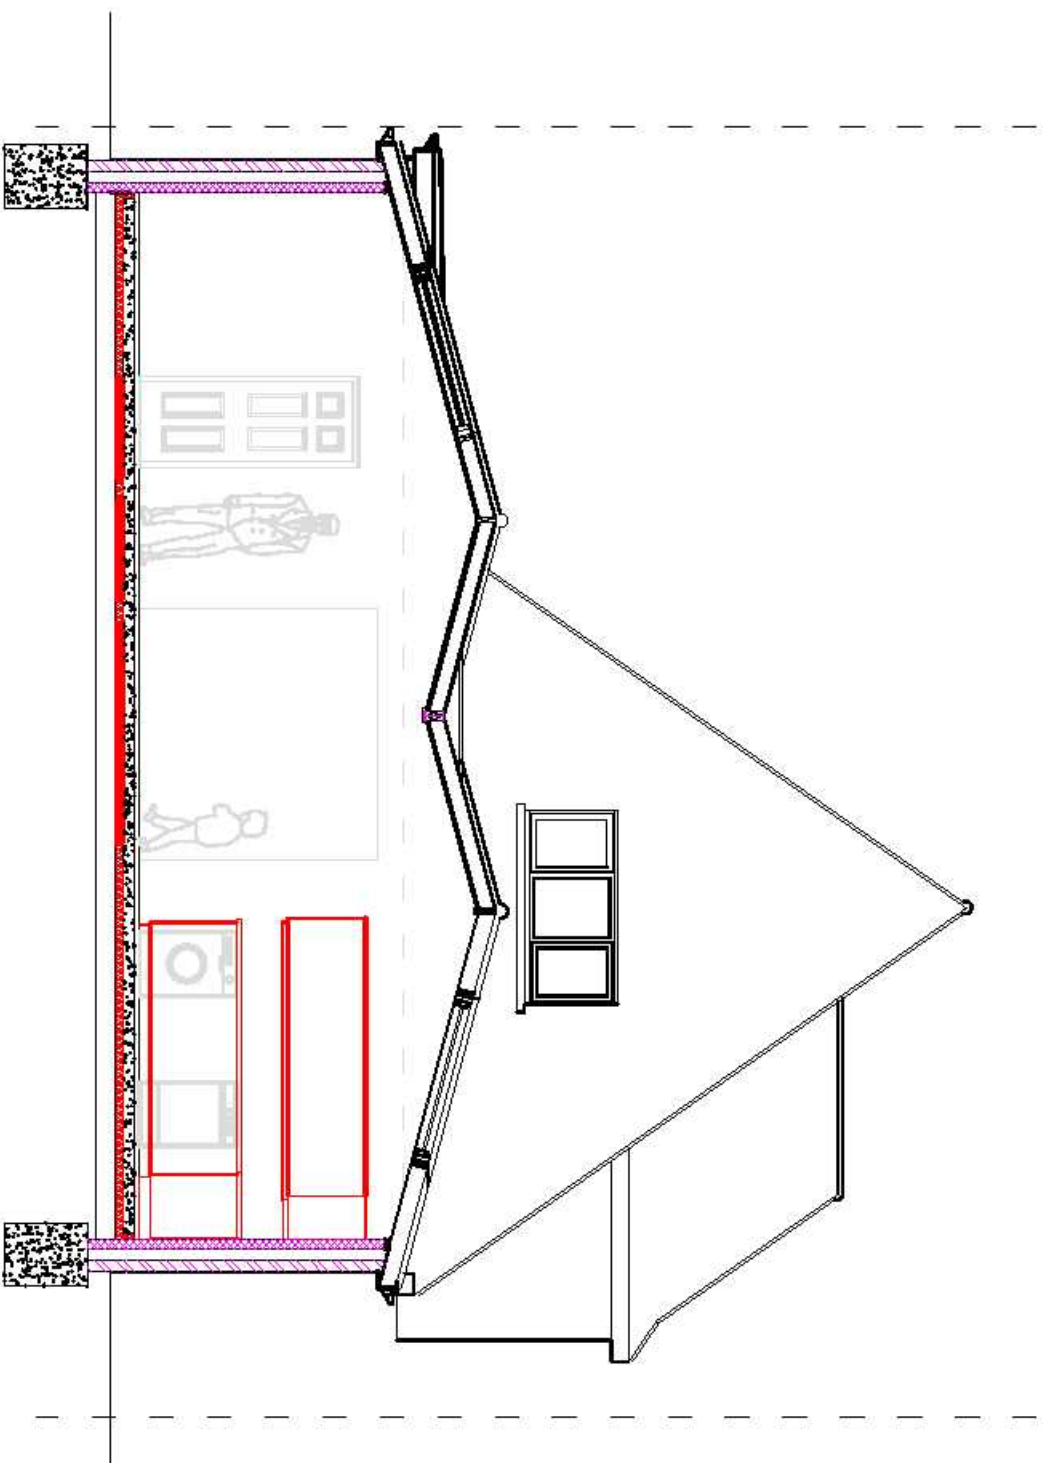

PROPOSED CROSS SECTION 'AA'

SCALE

0 1 2 3 4 5 METRES

SUSSEX BUILDING CONSULTANCY LIMITED

7 PARKWAY, ALDWICK,
BOGNOR REGIS.

SCALE - 1/50 REV - DATE - 07/03/2009

SBCI

COLLEGE
WILLIAM LUTHER
BETHUNE