


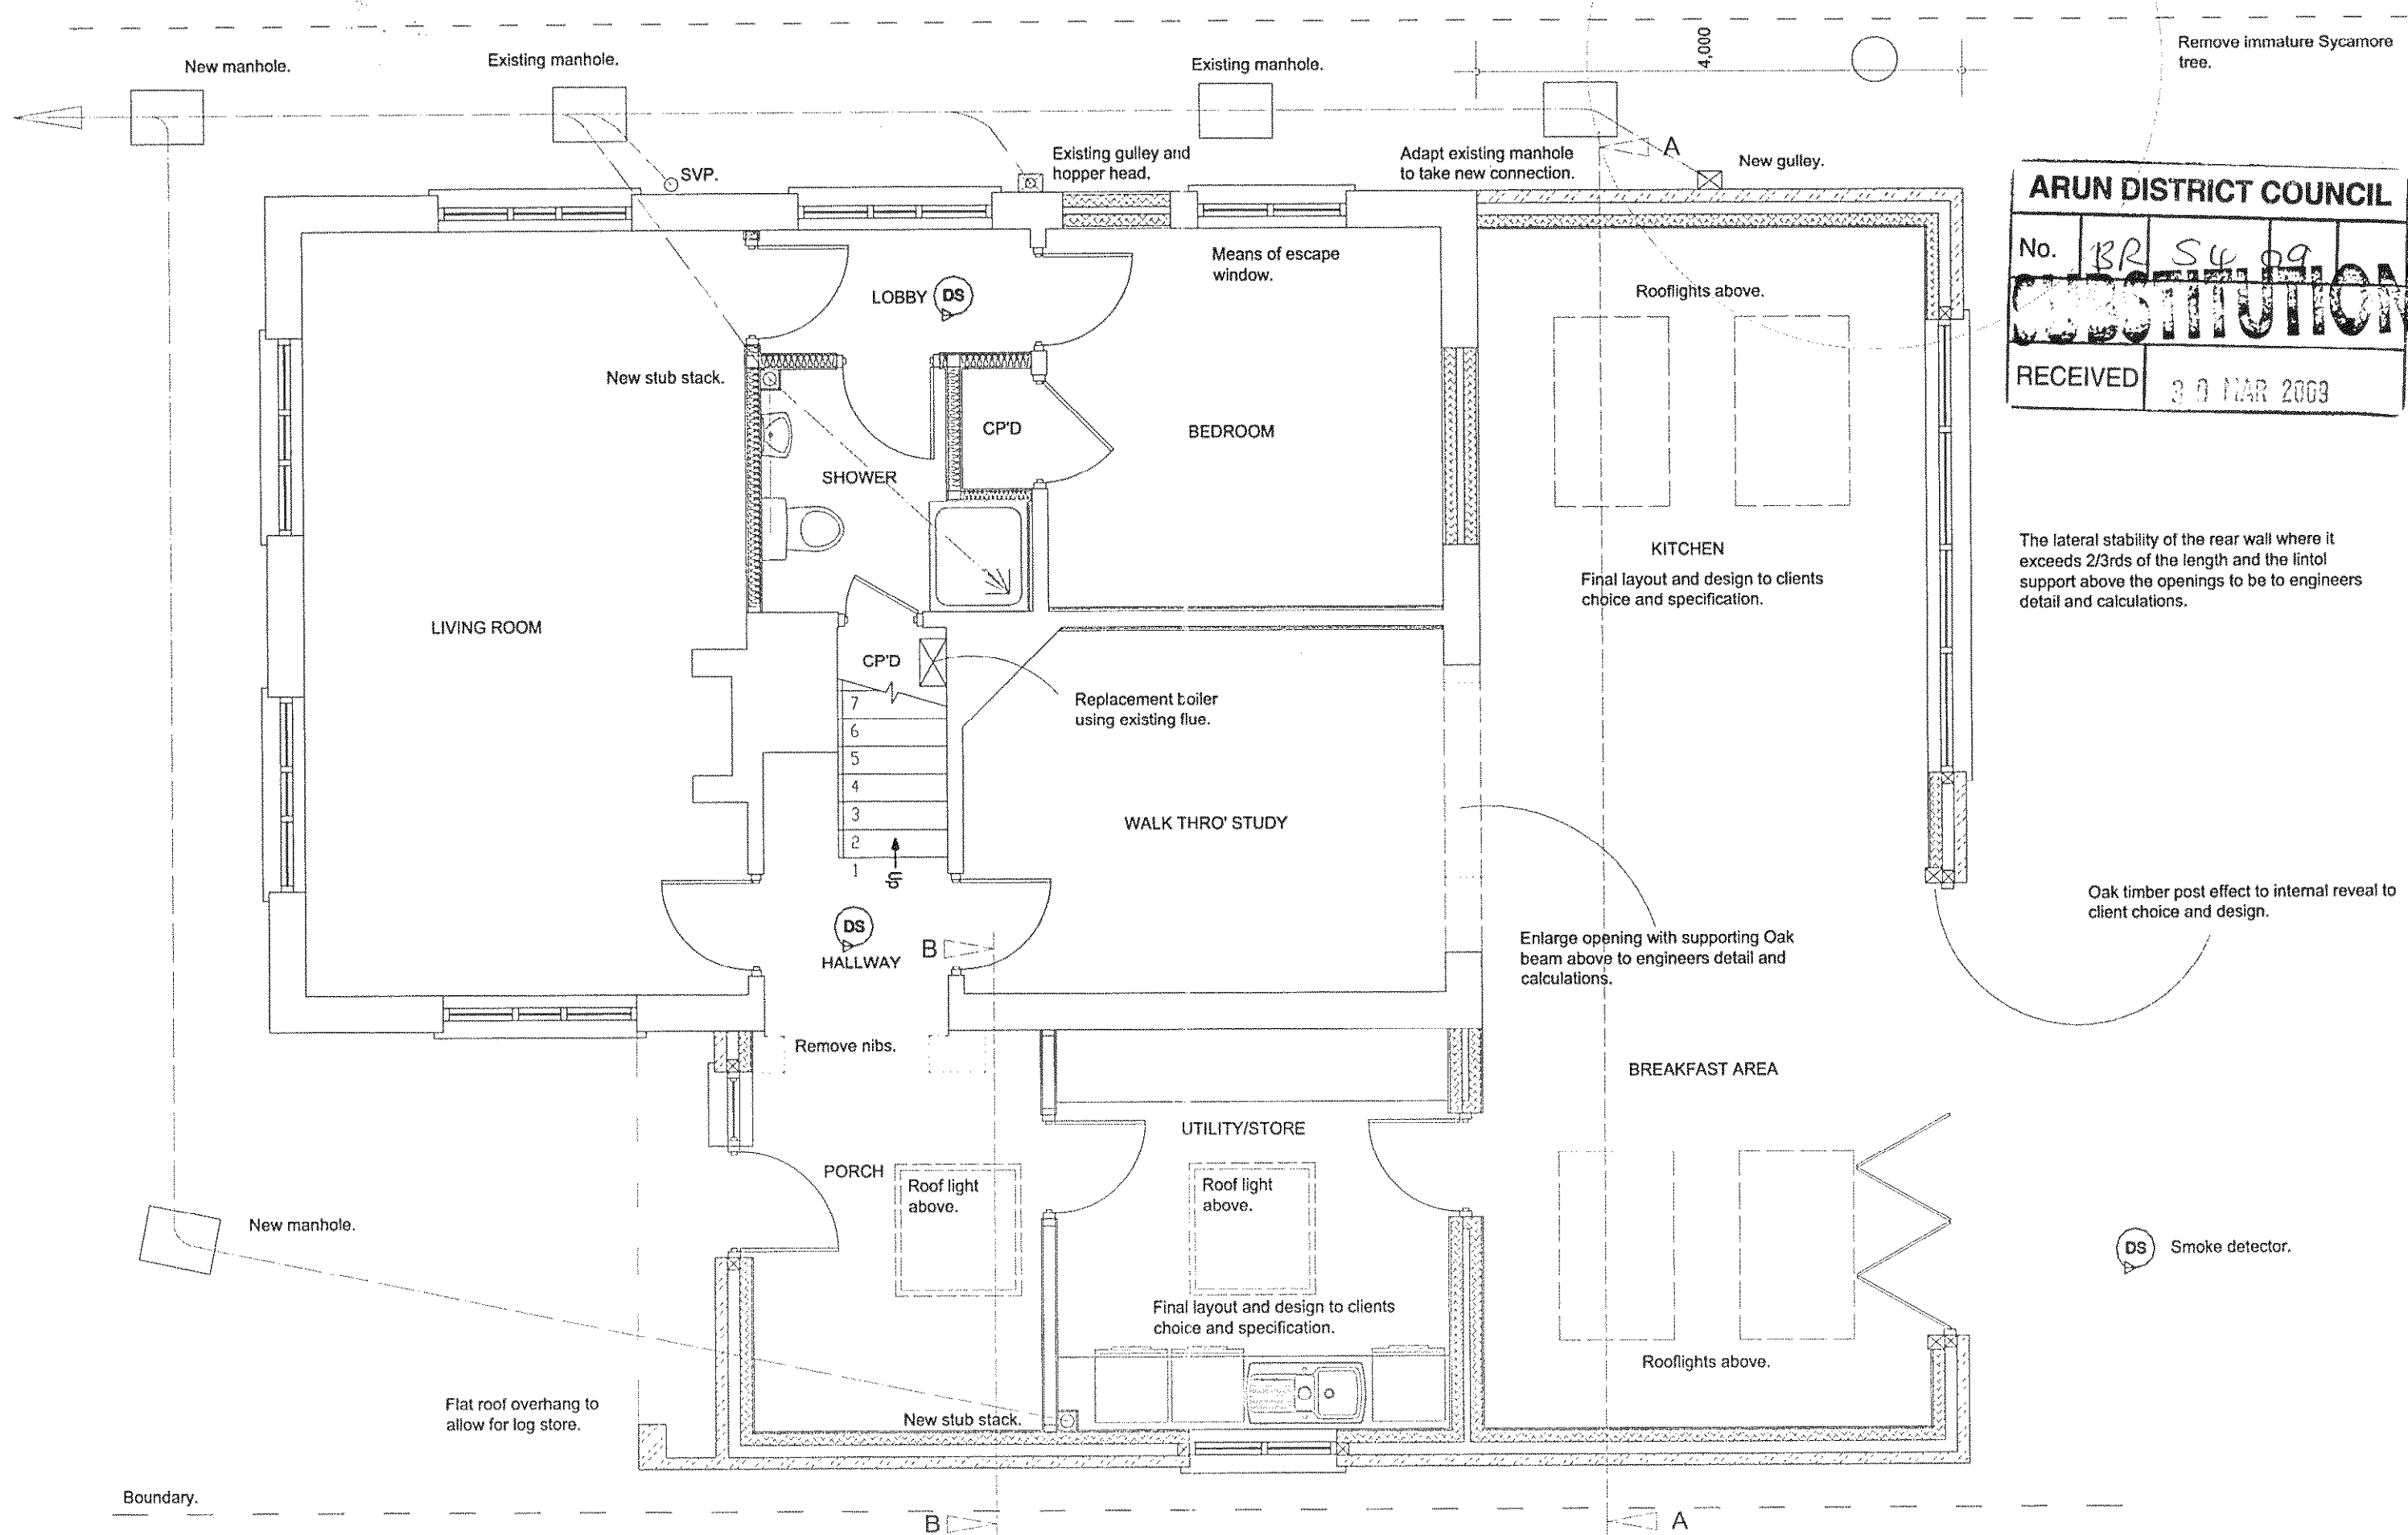

PROPOSED GROUND FLOOR PLAN



SUSSEX BUILDING CONSULTANCY LIMITED

SBCL

7 PARKWAY, ALDWICK,
BOGNOR REGIS.

SCALE - 1/50 REV - D DATE - 26/03/2009

1 COURDELYS
BERSTED STREET
BOGNOR REGIS
PO22 9QC

TEL/FAX - (01243) 861379