


ARUN DISTRICT COUNCIL				
No.	BR	54	09	
SUSSEX BUILDING CONSULTANCY LIMITED				
RECEIVED		30 MAR 2009		

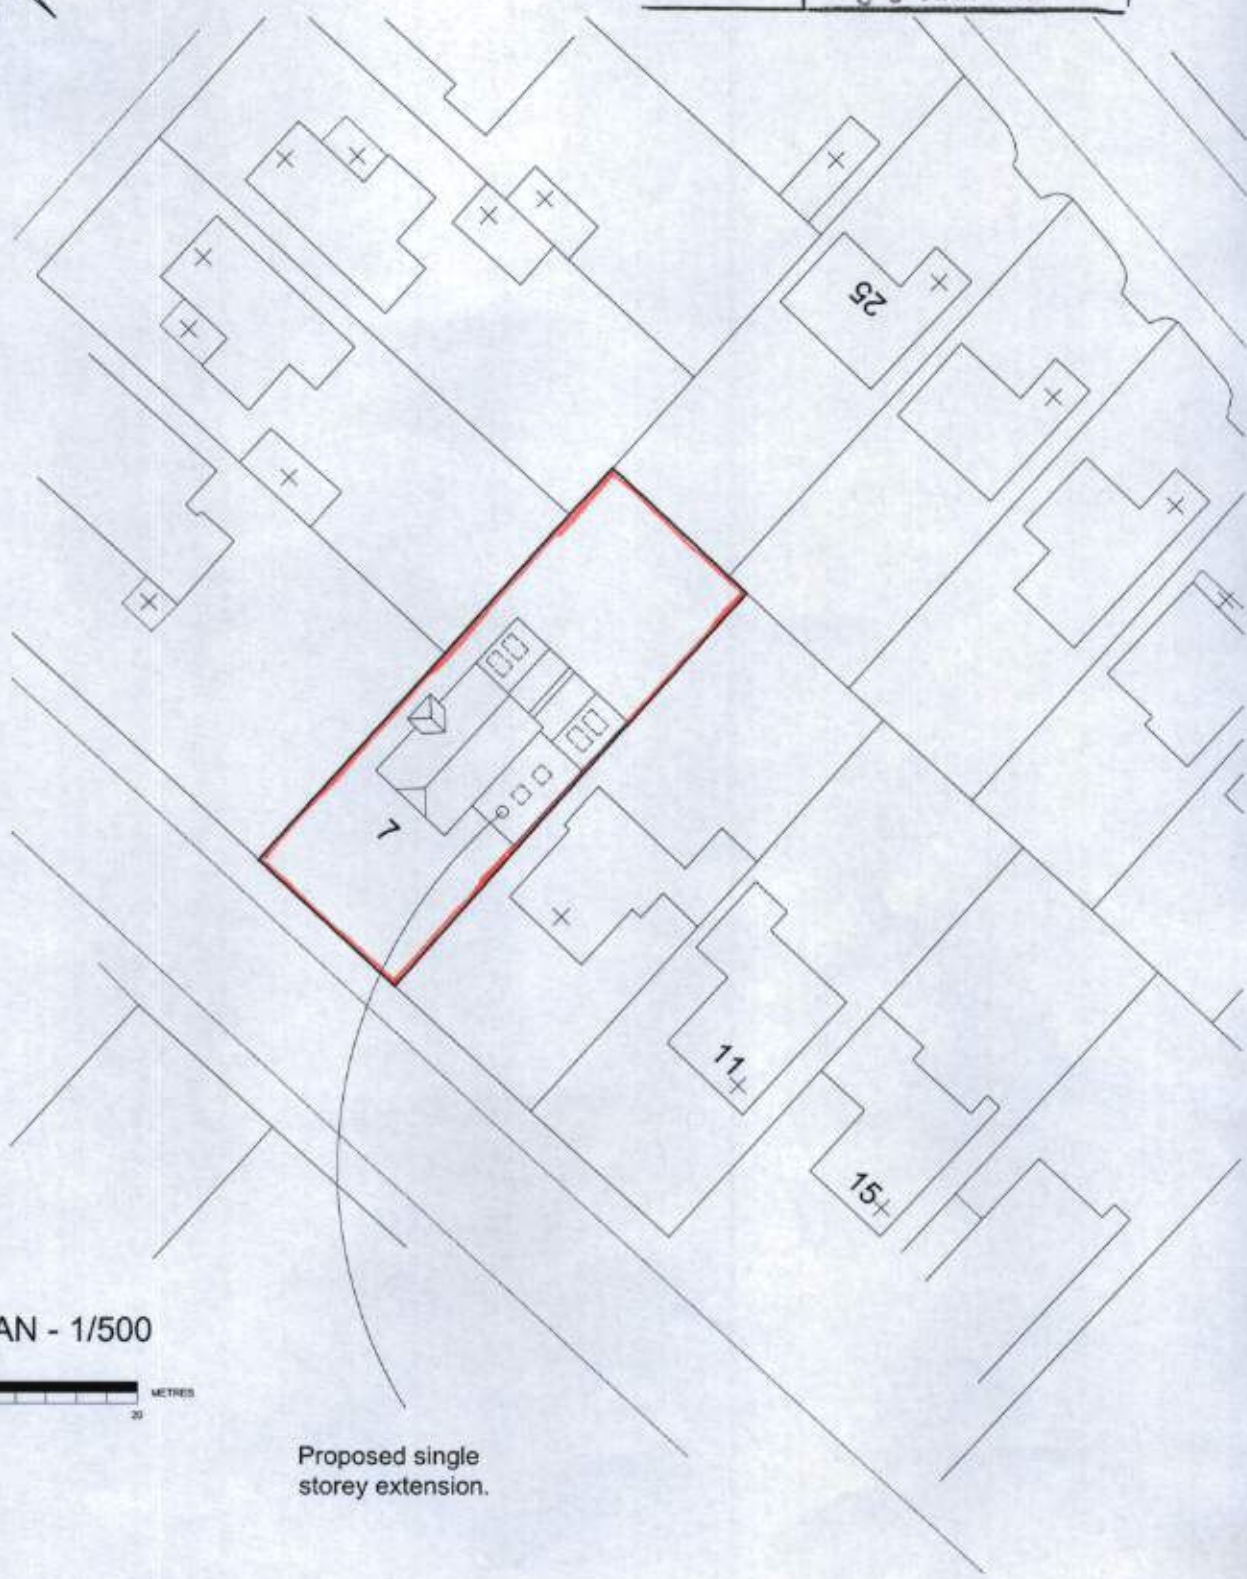

ROOF PLAN - 1/500



Proposed single storey extension.

SUSSEX BUILDING CONSULTANCY LIMITED
7 PARKWAY, ALDWICK,
BOGNOR REGIS.
SCALE - 1/1250 REV - A DATE - 26/03/2009

SBCL

1 COURDELYS
BERSTED STREET
BOGNOR REGIS
PO22 0QE
TEL/FAX - (01243) 861379