



LOCATION AND BLOCK
PLAN SUPPLIED FROM
STREETWISE MAPS LTD:
LICENCE NO.100047474

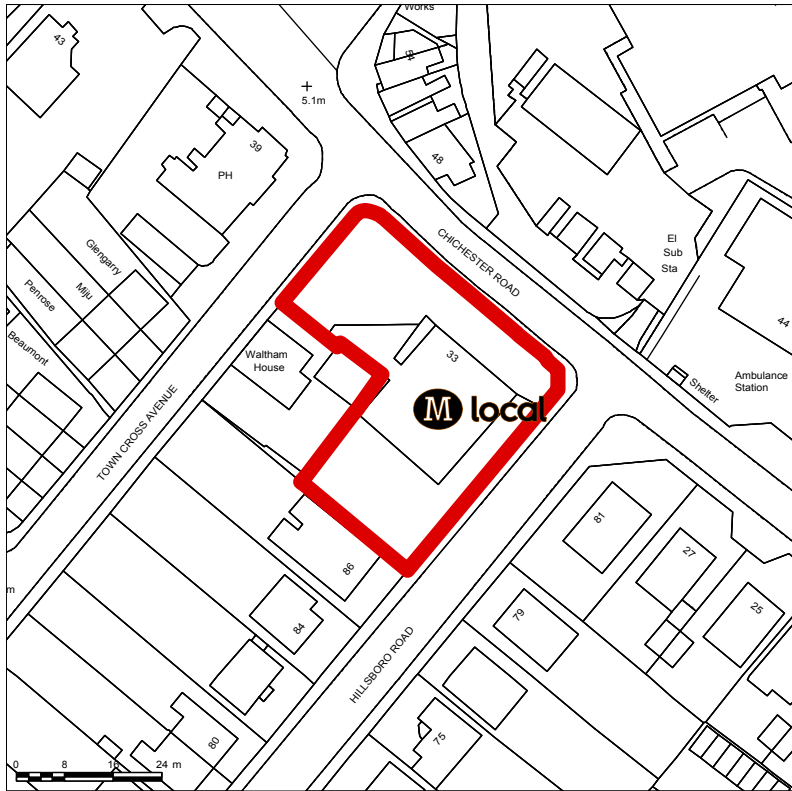

SITE LOCATION PLAN
1:1250 @ A3

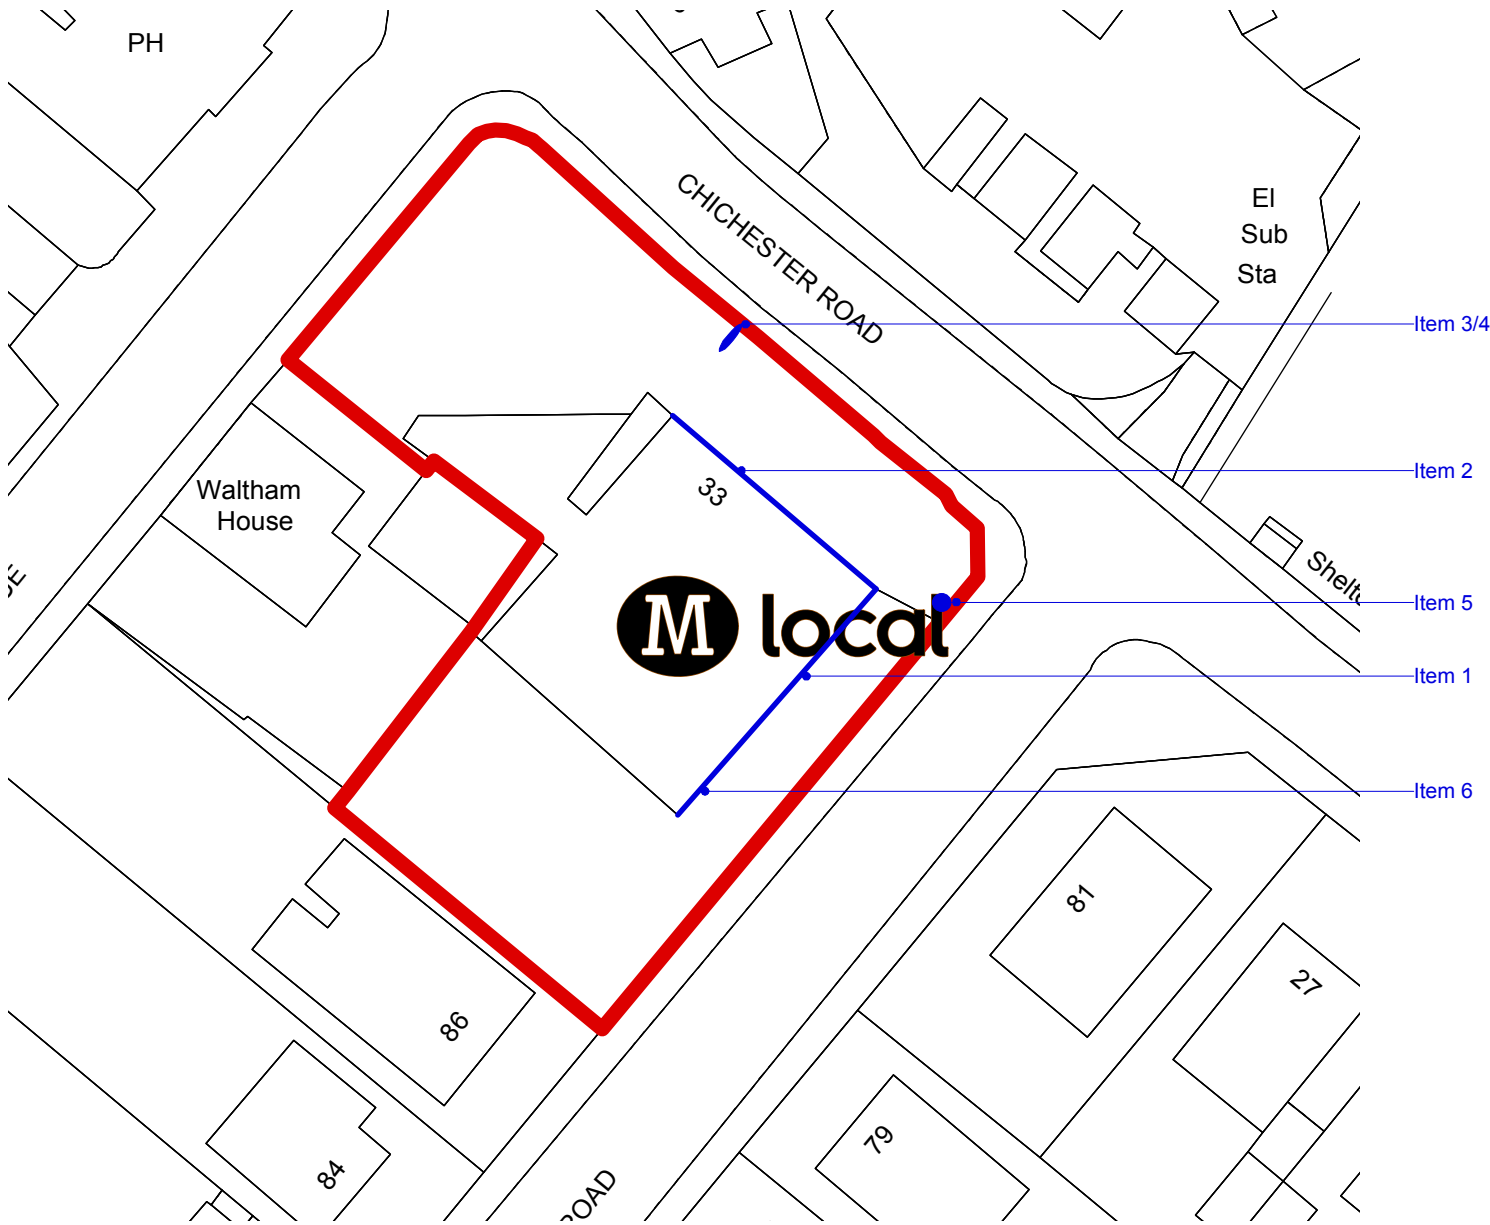

BLOCK PLAN
1:500 @ A3

Please refer to the accompanying signage pack for details of signage and item numbers