

east [62 & 64 ockley road]

north

south


west

1 : 100





location plan

1 : 1250

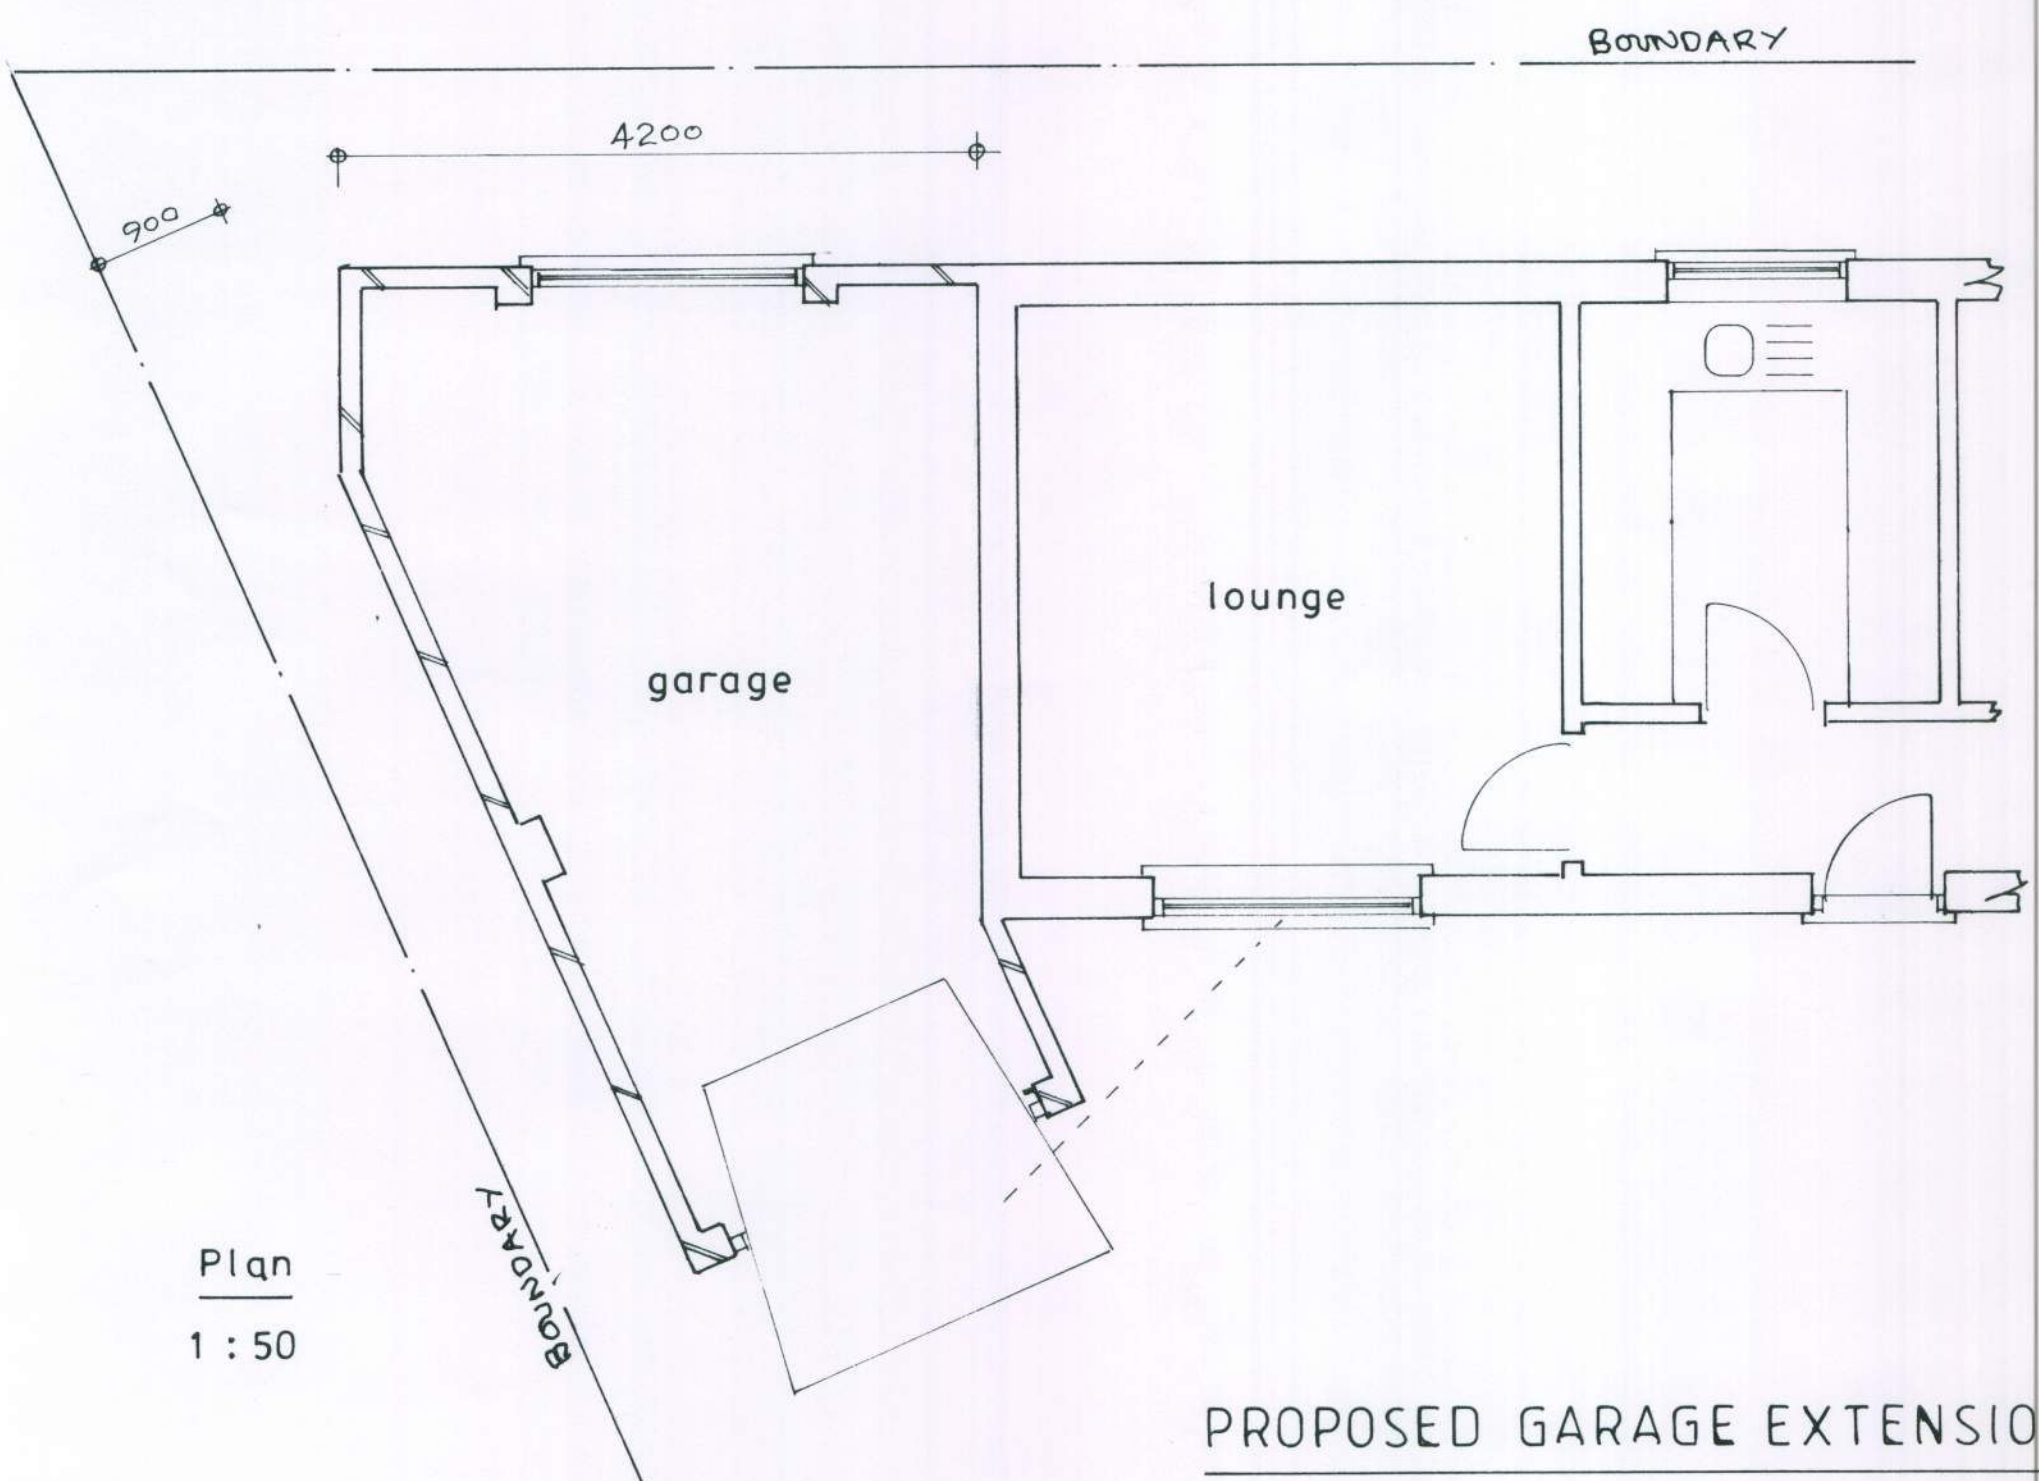

Plan

1 : 50

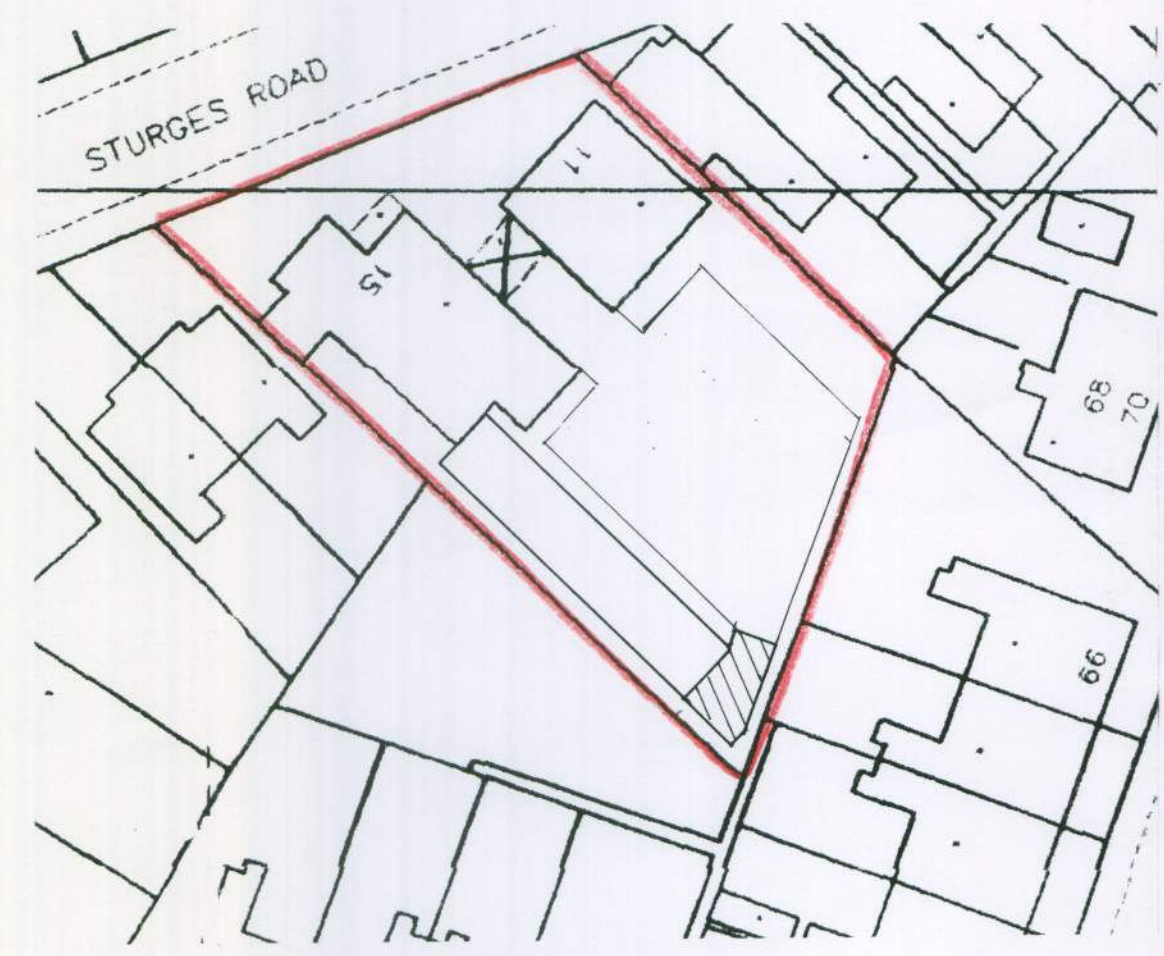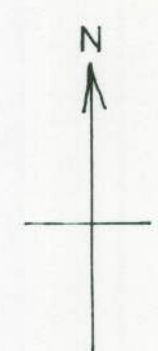

block plan

1 : 500

ARUN DISTRICT COUNCIL			
No.	BR	56	10
RECEIVED			

sheet 1

PROPOSED GARAGE EXTENSION AT 11-15, STURGES ROAD, BOGNOR REGIS FOR GARY DEAL

Bryan Butcher
Rainbow Cottage
Nyetimber Lane
Bognor Regis
PO21 3JX
01243 266871
07973 233442
bryan.butcher@btinternet.com