

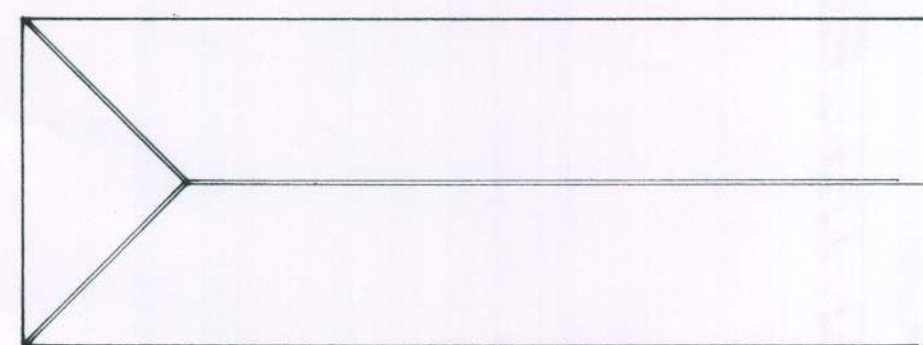


ARUN DISTRICT COUNCIL				
No.	BR	56	10	
RECEIVED				

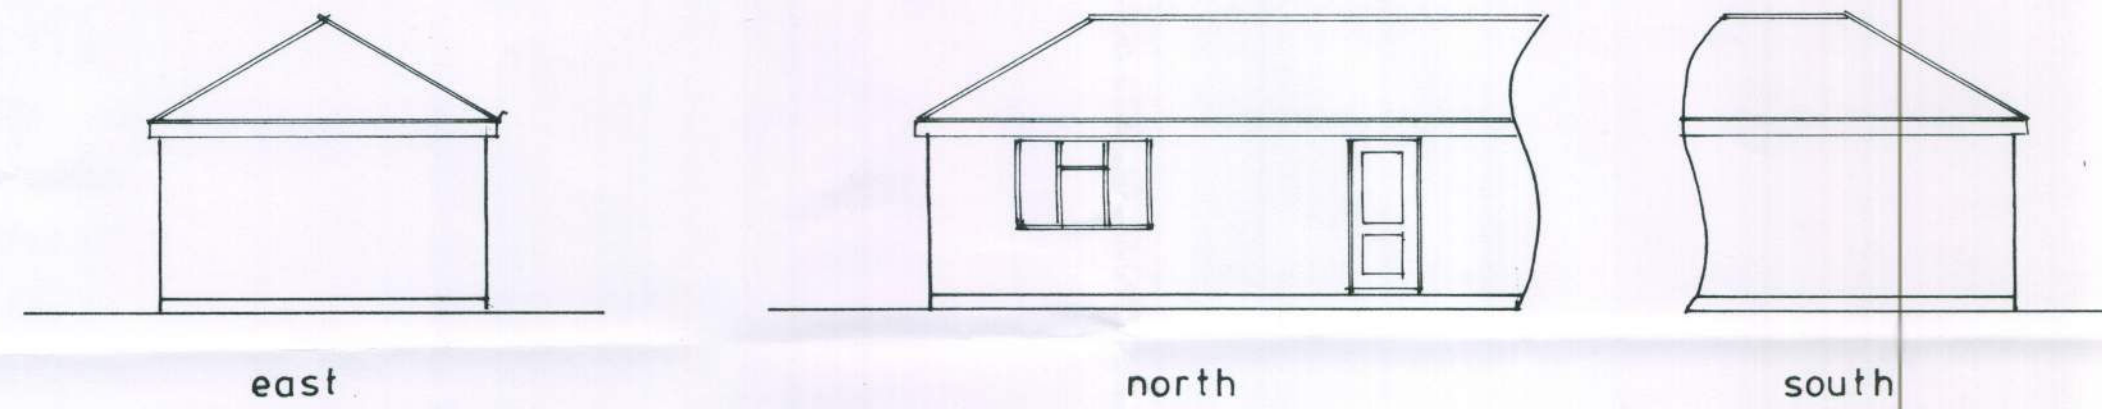


existing roof plan

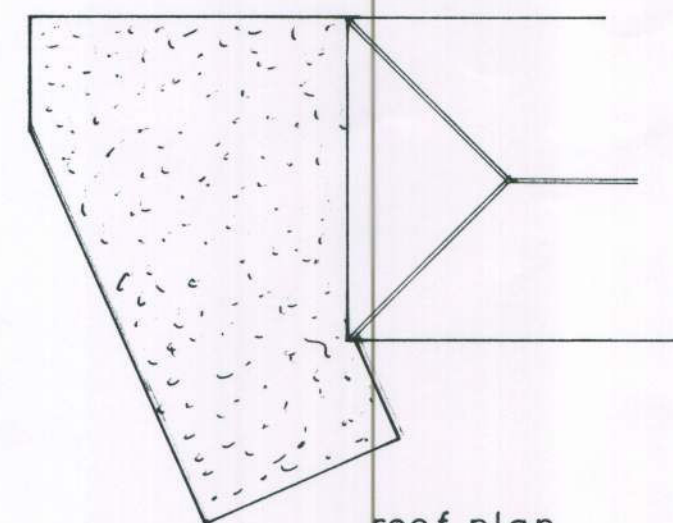

roof plan

1 : 100

BOUNDARY

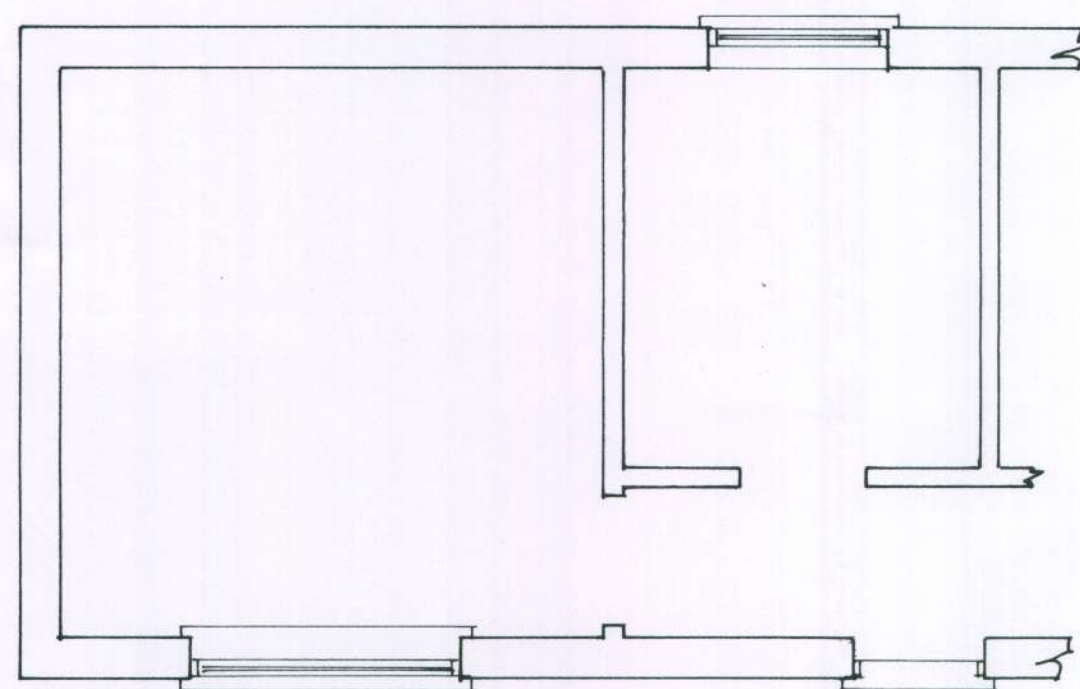

Plan

1 : 50

Existing

PROPOSED GARAGE EXTENSION AT 11-15 STURGES ROAD BOGNOR REGIS FOR GARY DEAL

sheet 2 of 2

Bryan Butcher
Rainbow Cottage
Nyetimber Lane
Bognor Regis
PO21 3JX
01243 266871
07973 233442
bryan.butcher@btinternet.com