



no33 no35

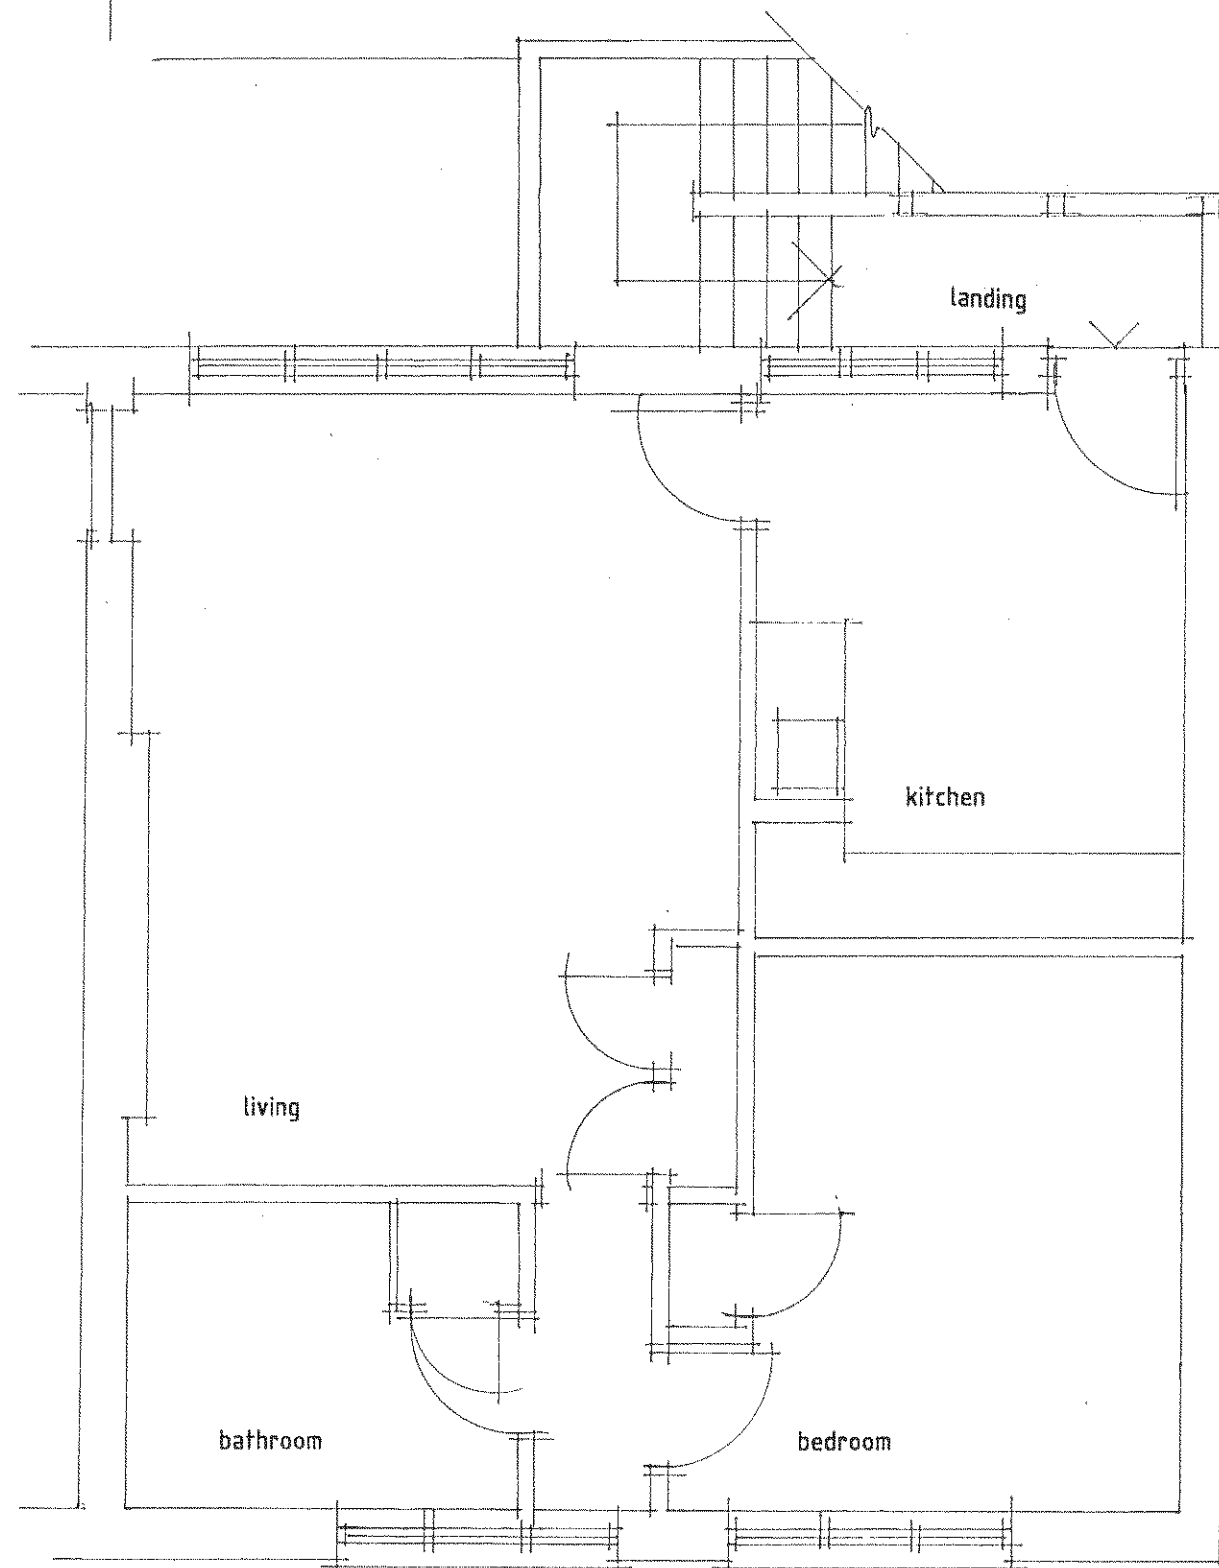


no33 no35

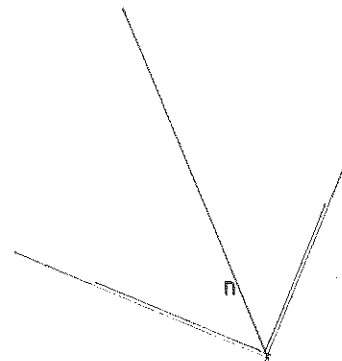

no33 no35

garden

Figured dimensions to take preference over scales.
Contractor is to check and report all discrepancies.
Do not use scaled dimensions for setting out.
The drawing and the building work shown are
the copyright of the Architect.

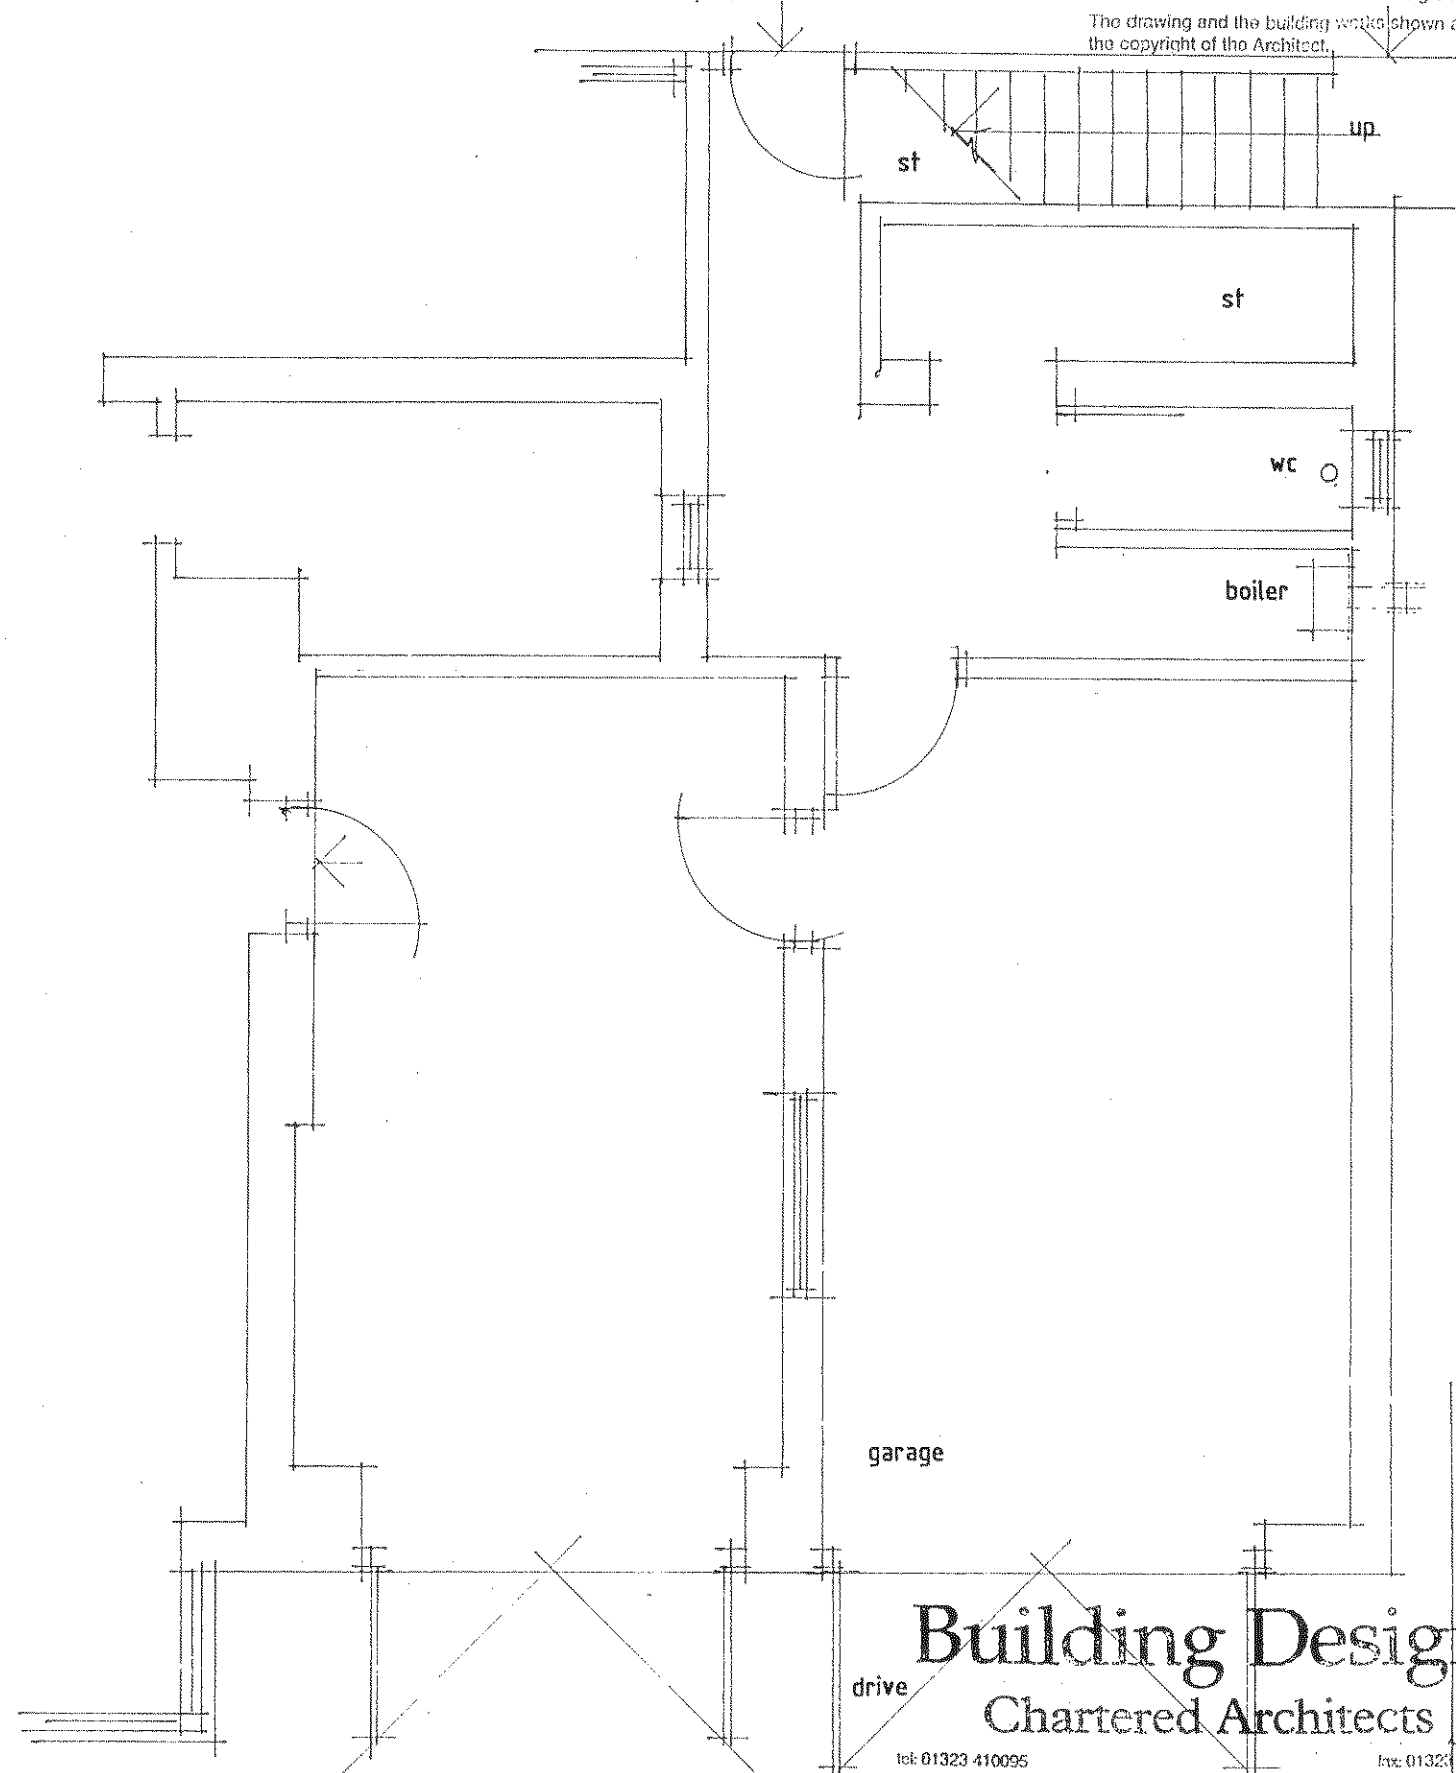

no33 no35

Building Design
Chartered Architects

tel: 01323 410095

fax: 01323 417234

job title
35 shelley road bognor regis

scale 1:50 at a3 date 02 2012 drawn

drawing ref
plans existing

number
2858/3/8

