


9 Ellasdale Road

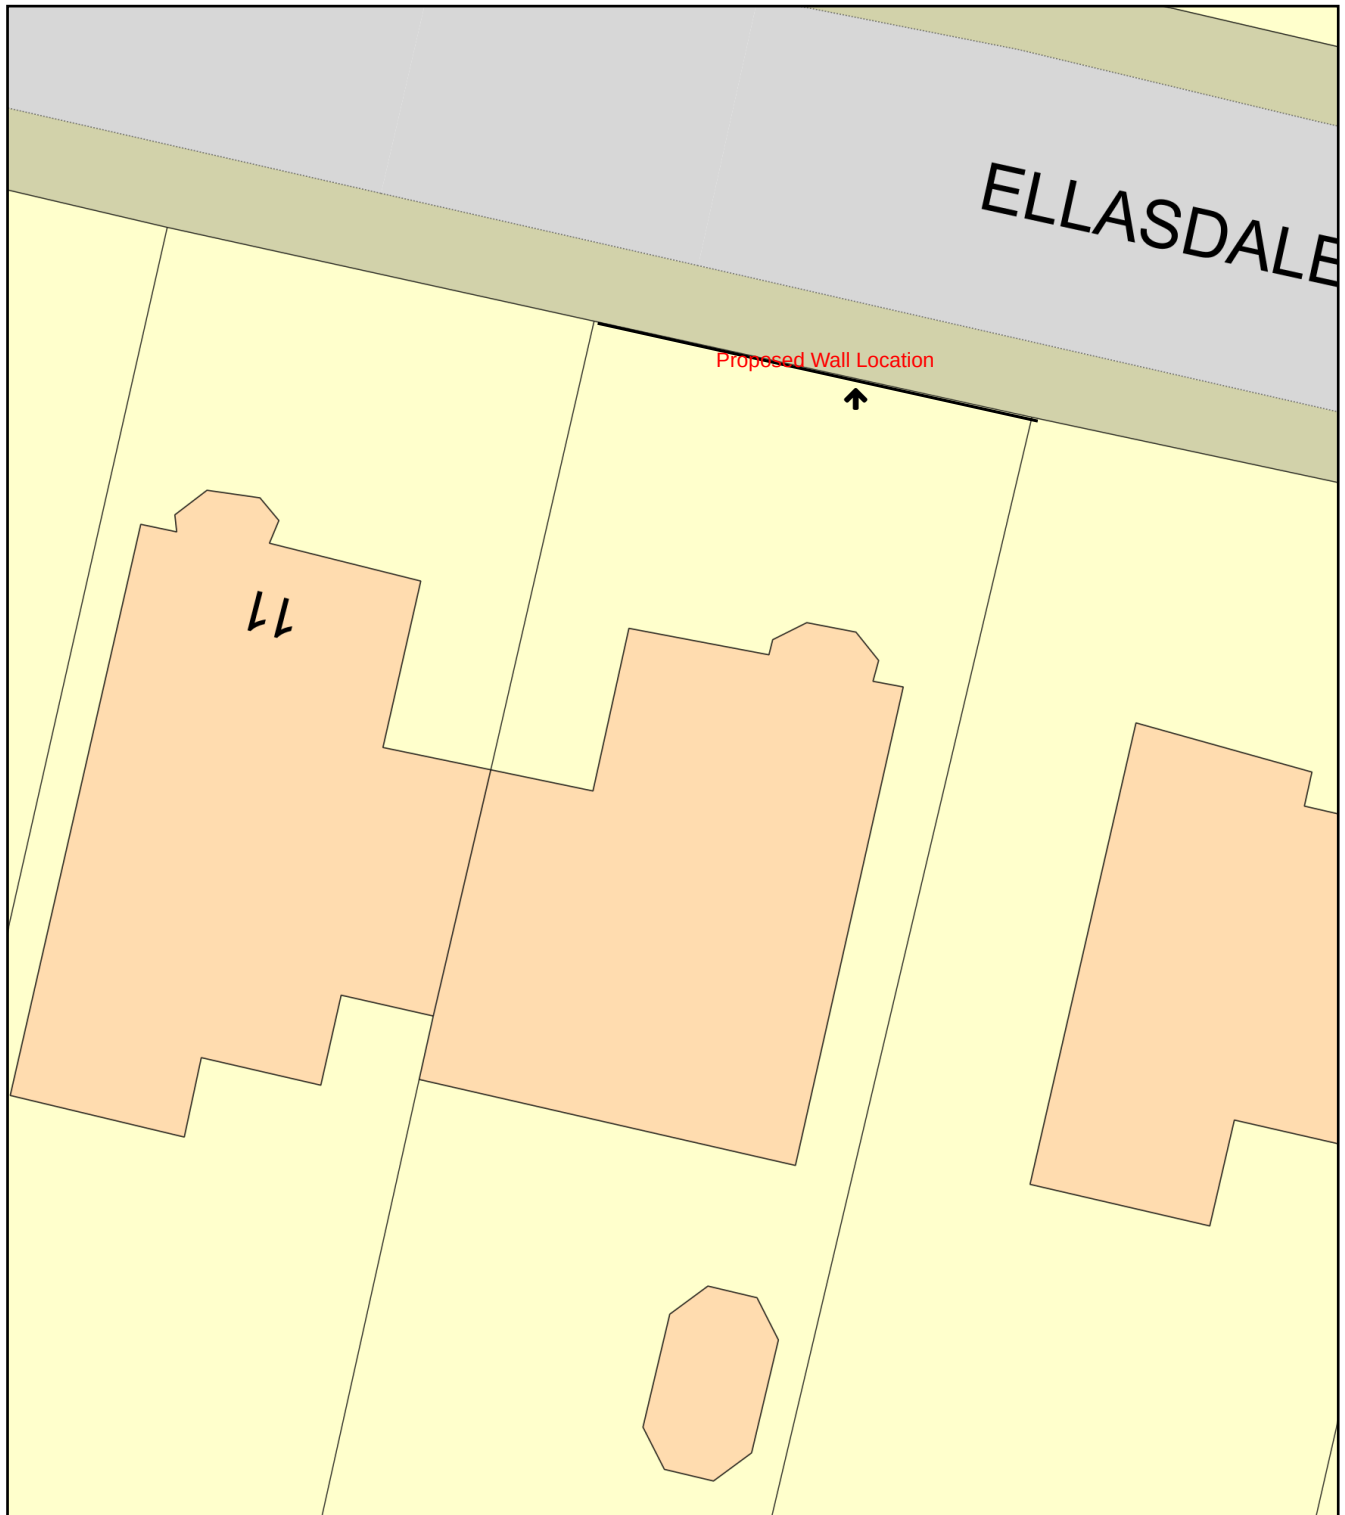

0 10
Metres



Plan Produced for: Arun District Council

Date Produced: 19 Feb 2019

Plan Number/Project ID: TQRQM19050112159783

Scale: 1:200 @ A4