
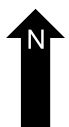
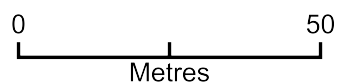


9 Ellasdale Road - Location Plan

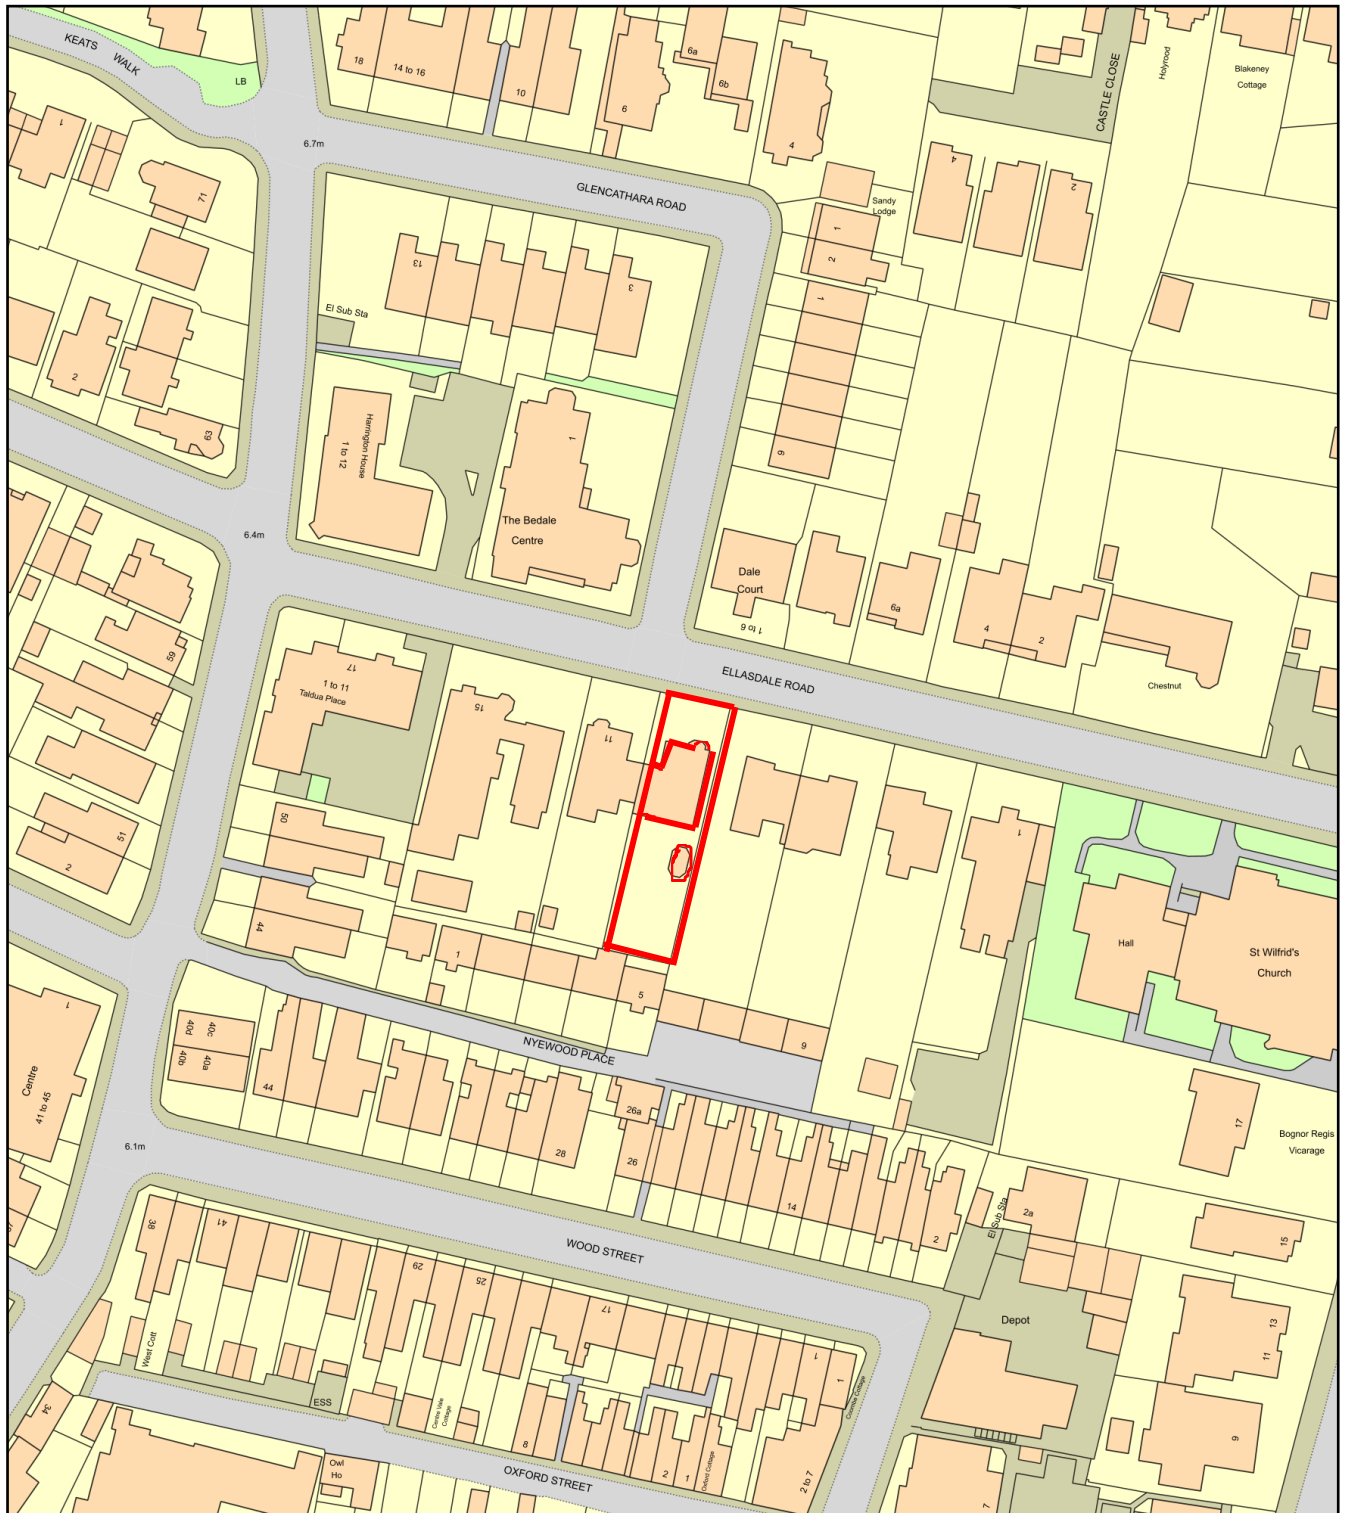

Plan Produced for: Arun District Council

Date Produced: 19 Feb 2019

Plan Number/Project ID: TQRQM19050112957892

Scale: 1:1250 @ A4