



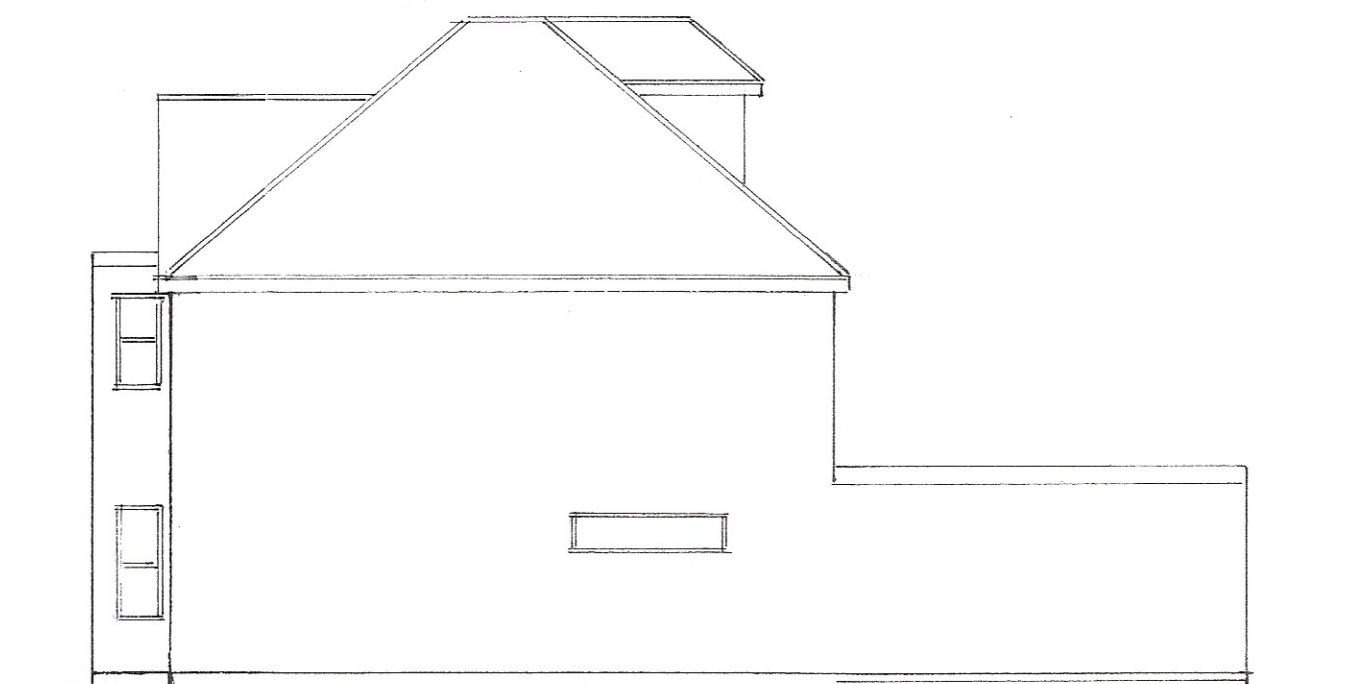


EAST




NORTH

1:100

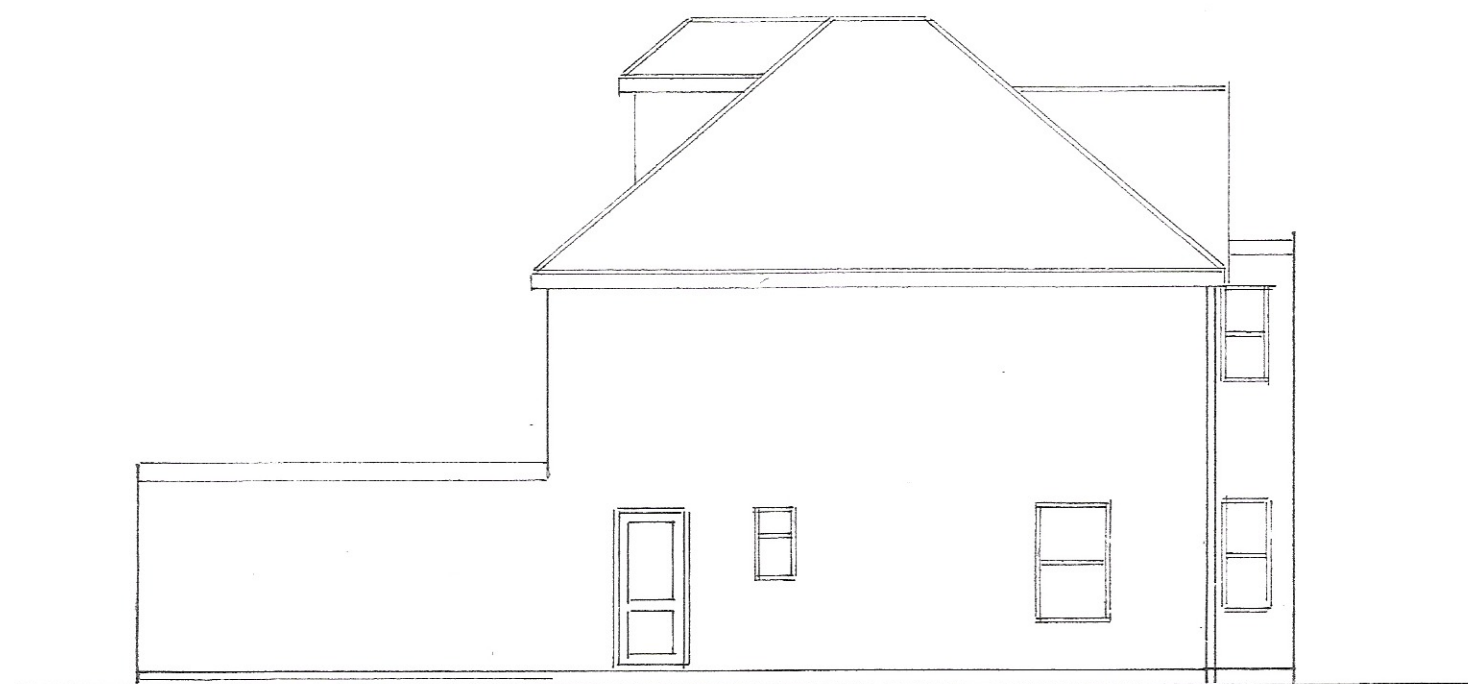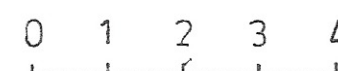

WEST

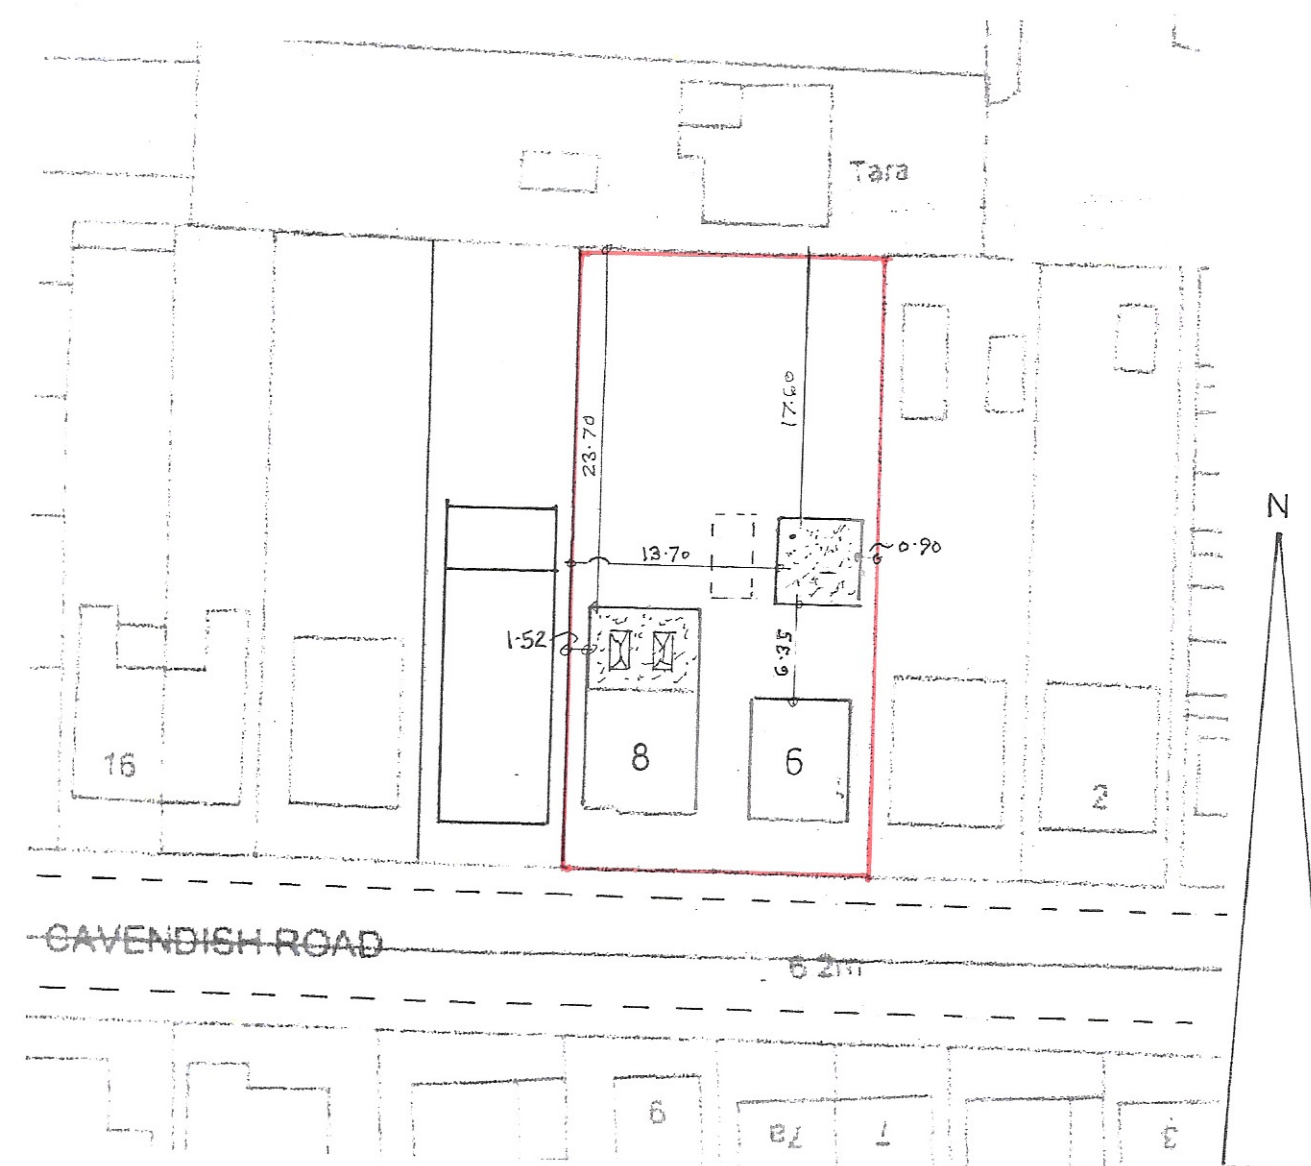

SITE PLAN

1:500



LOCATION PLAN

1:1250

Ordnance Survey
Paper Map Copying
Licence No.
100056538

Proposed

PROPOSED SINGLE STOREY EXTENSION AT 8, CAVENDISH ROAD, BOGNOR REGIS

FOR MR. & MRS. J. MORLEY.

Sheet 2 of 5

Bryan Butcher
Rainbow Cottage
Nyetimber Lane
Bognor Regis PO21 3JX
01243 266871
07973 233442
bryan.butcher@btinternet.com
www.bryanbutcher.com