
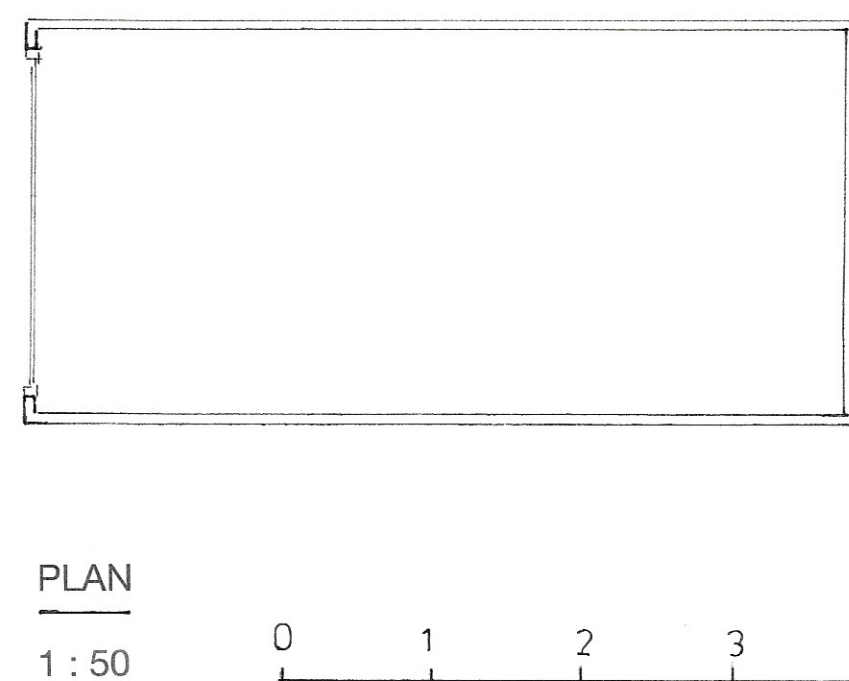
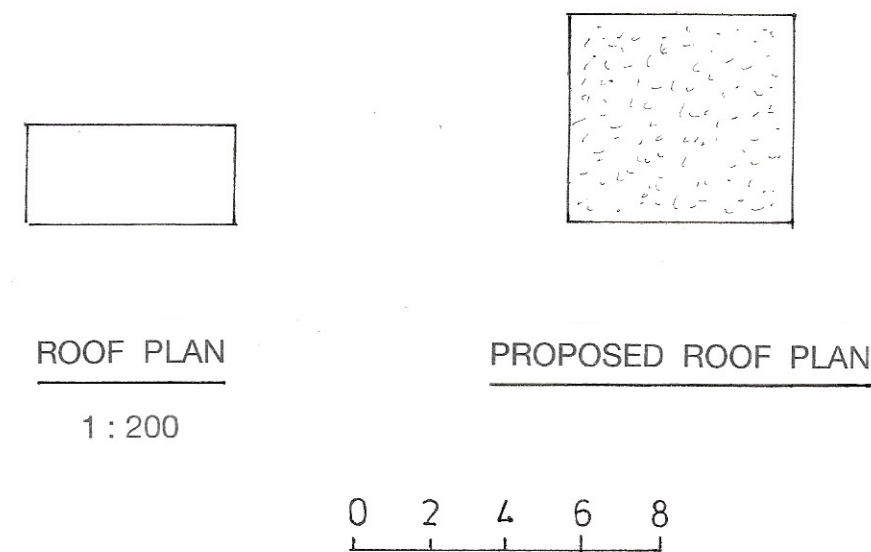


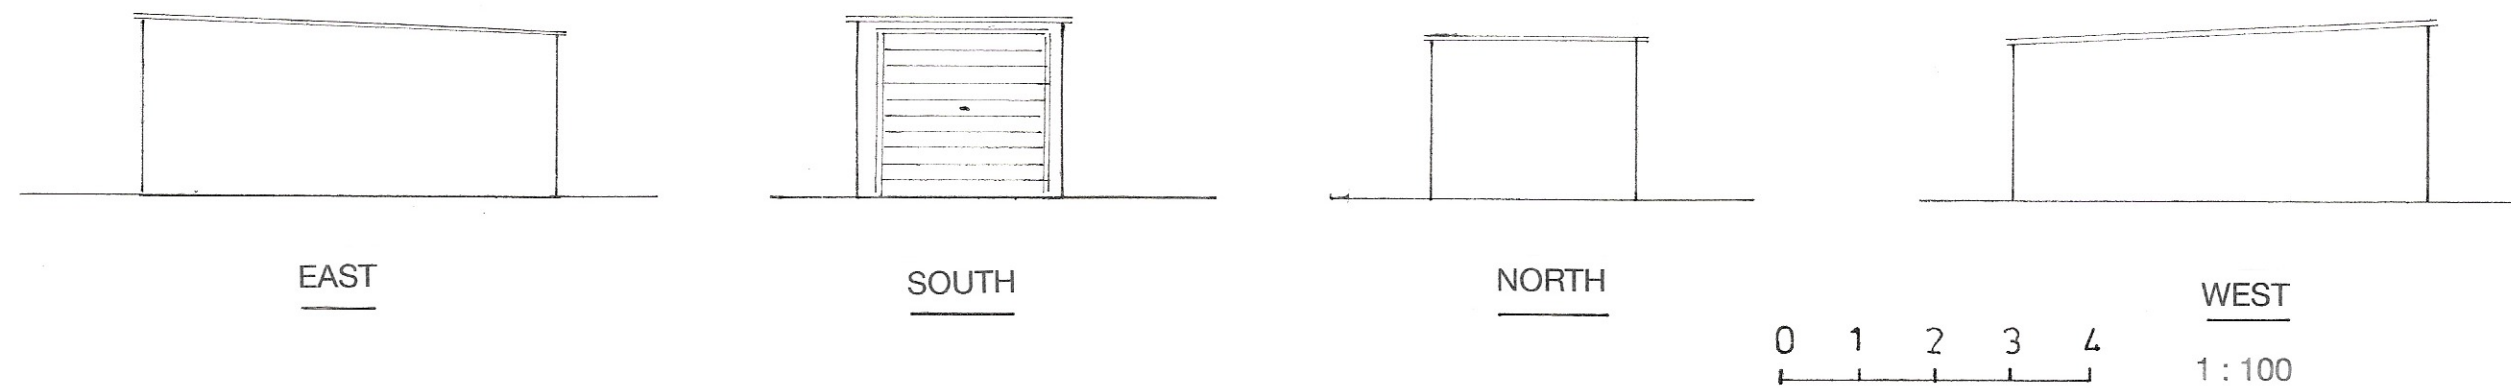

Existing

PROPOSED DETACHED GARAGE AT REAR OF 6, CAVENDISH ROAD, BOGNOR REGIS  
FOR MR. & MRS. J. MORLEY.

Sheet 5 of 5

Bryan Butcher  
Rainbow Cottage  
Nyetimber Lane  
Bognor Regis PO21 3JX  
01243 266871  
07973 233442  
bryan.butcher@btinternet.com  
www.bryanbutcher.com