



27 Argyle Road

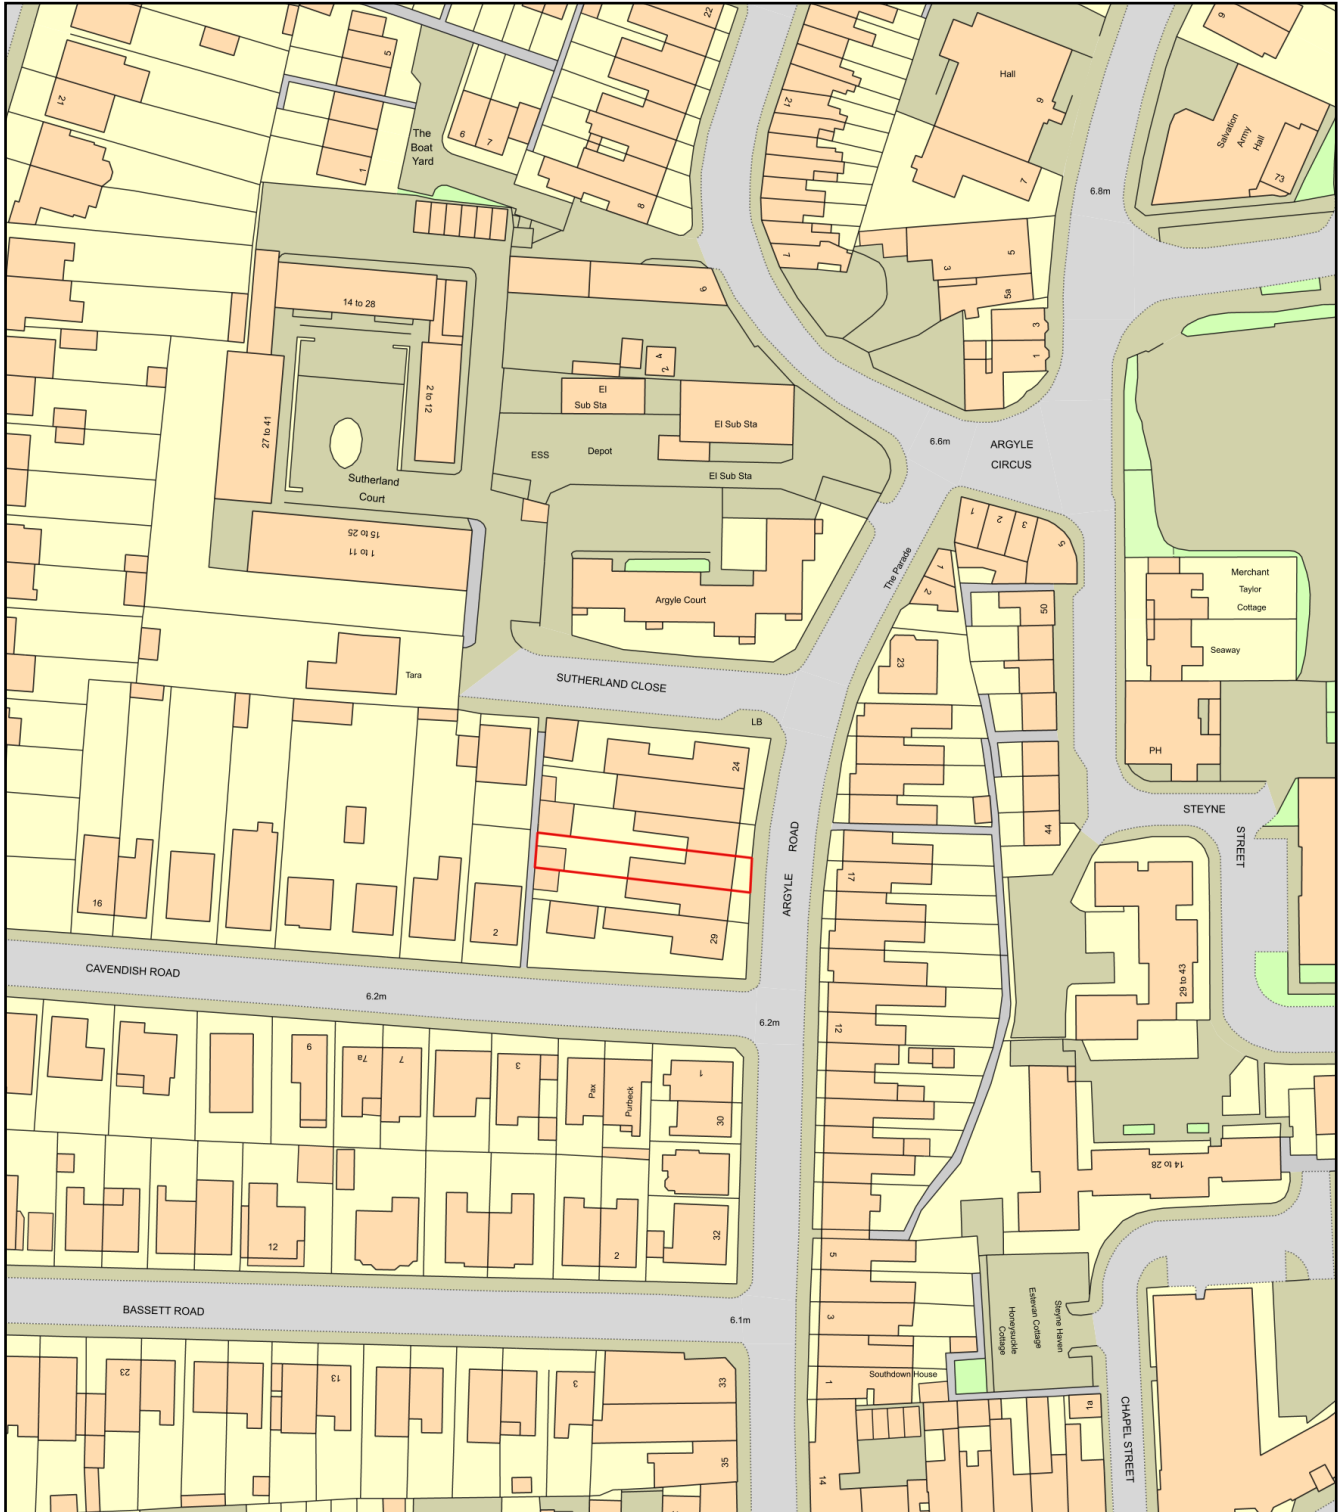

0 50
Metres

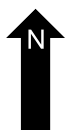

Plan Produced for: Well Planned Ltd
Date Produced: 10 Apr 2026
Plan Reference Number: TQRQM26100112155351
Scale: 1:1250 @ A4

