


27 Argyle Road

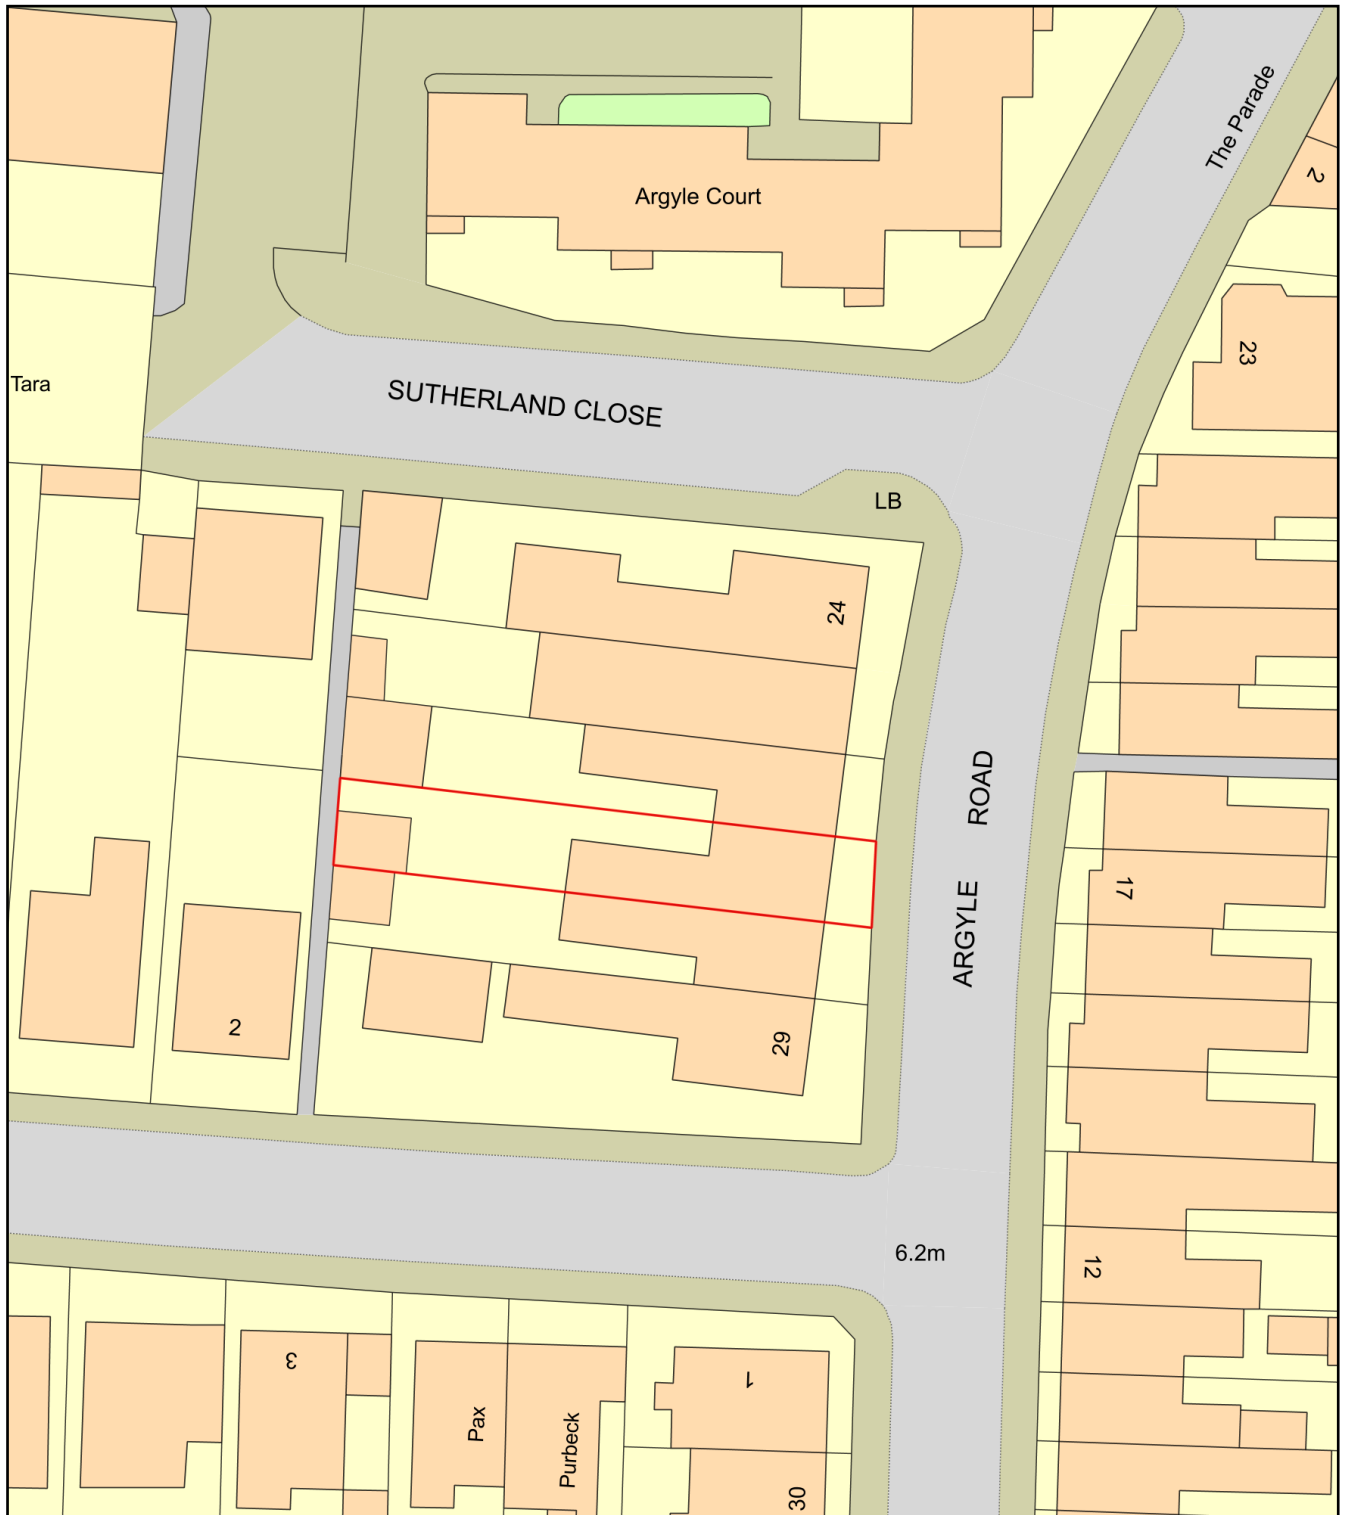

0 20
Metres



Plan Produced for: Well Planned Ltd

Date Produced: 10 Apr 2026

Plan Reference Number: TQRQM26100112314490

Scale: 1:500 @ A4

