


EXISTING SECOND FLOOR PLAN

SUSSEX BUILDING CONSULTANCY LIMITED

FLAT 4, LANSDOWN HOUSE, ESPLANADE,
BOGNOR REGIS, WEST SUSSEX.

SCALE - 1/50 REV - DATE - 18/12/2018

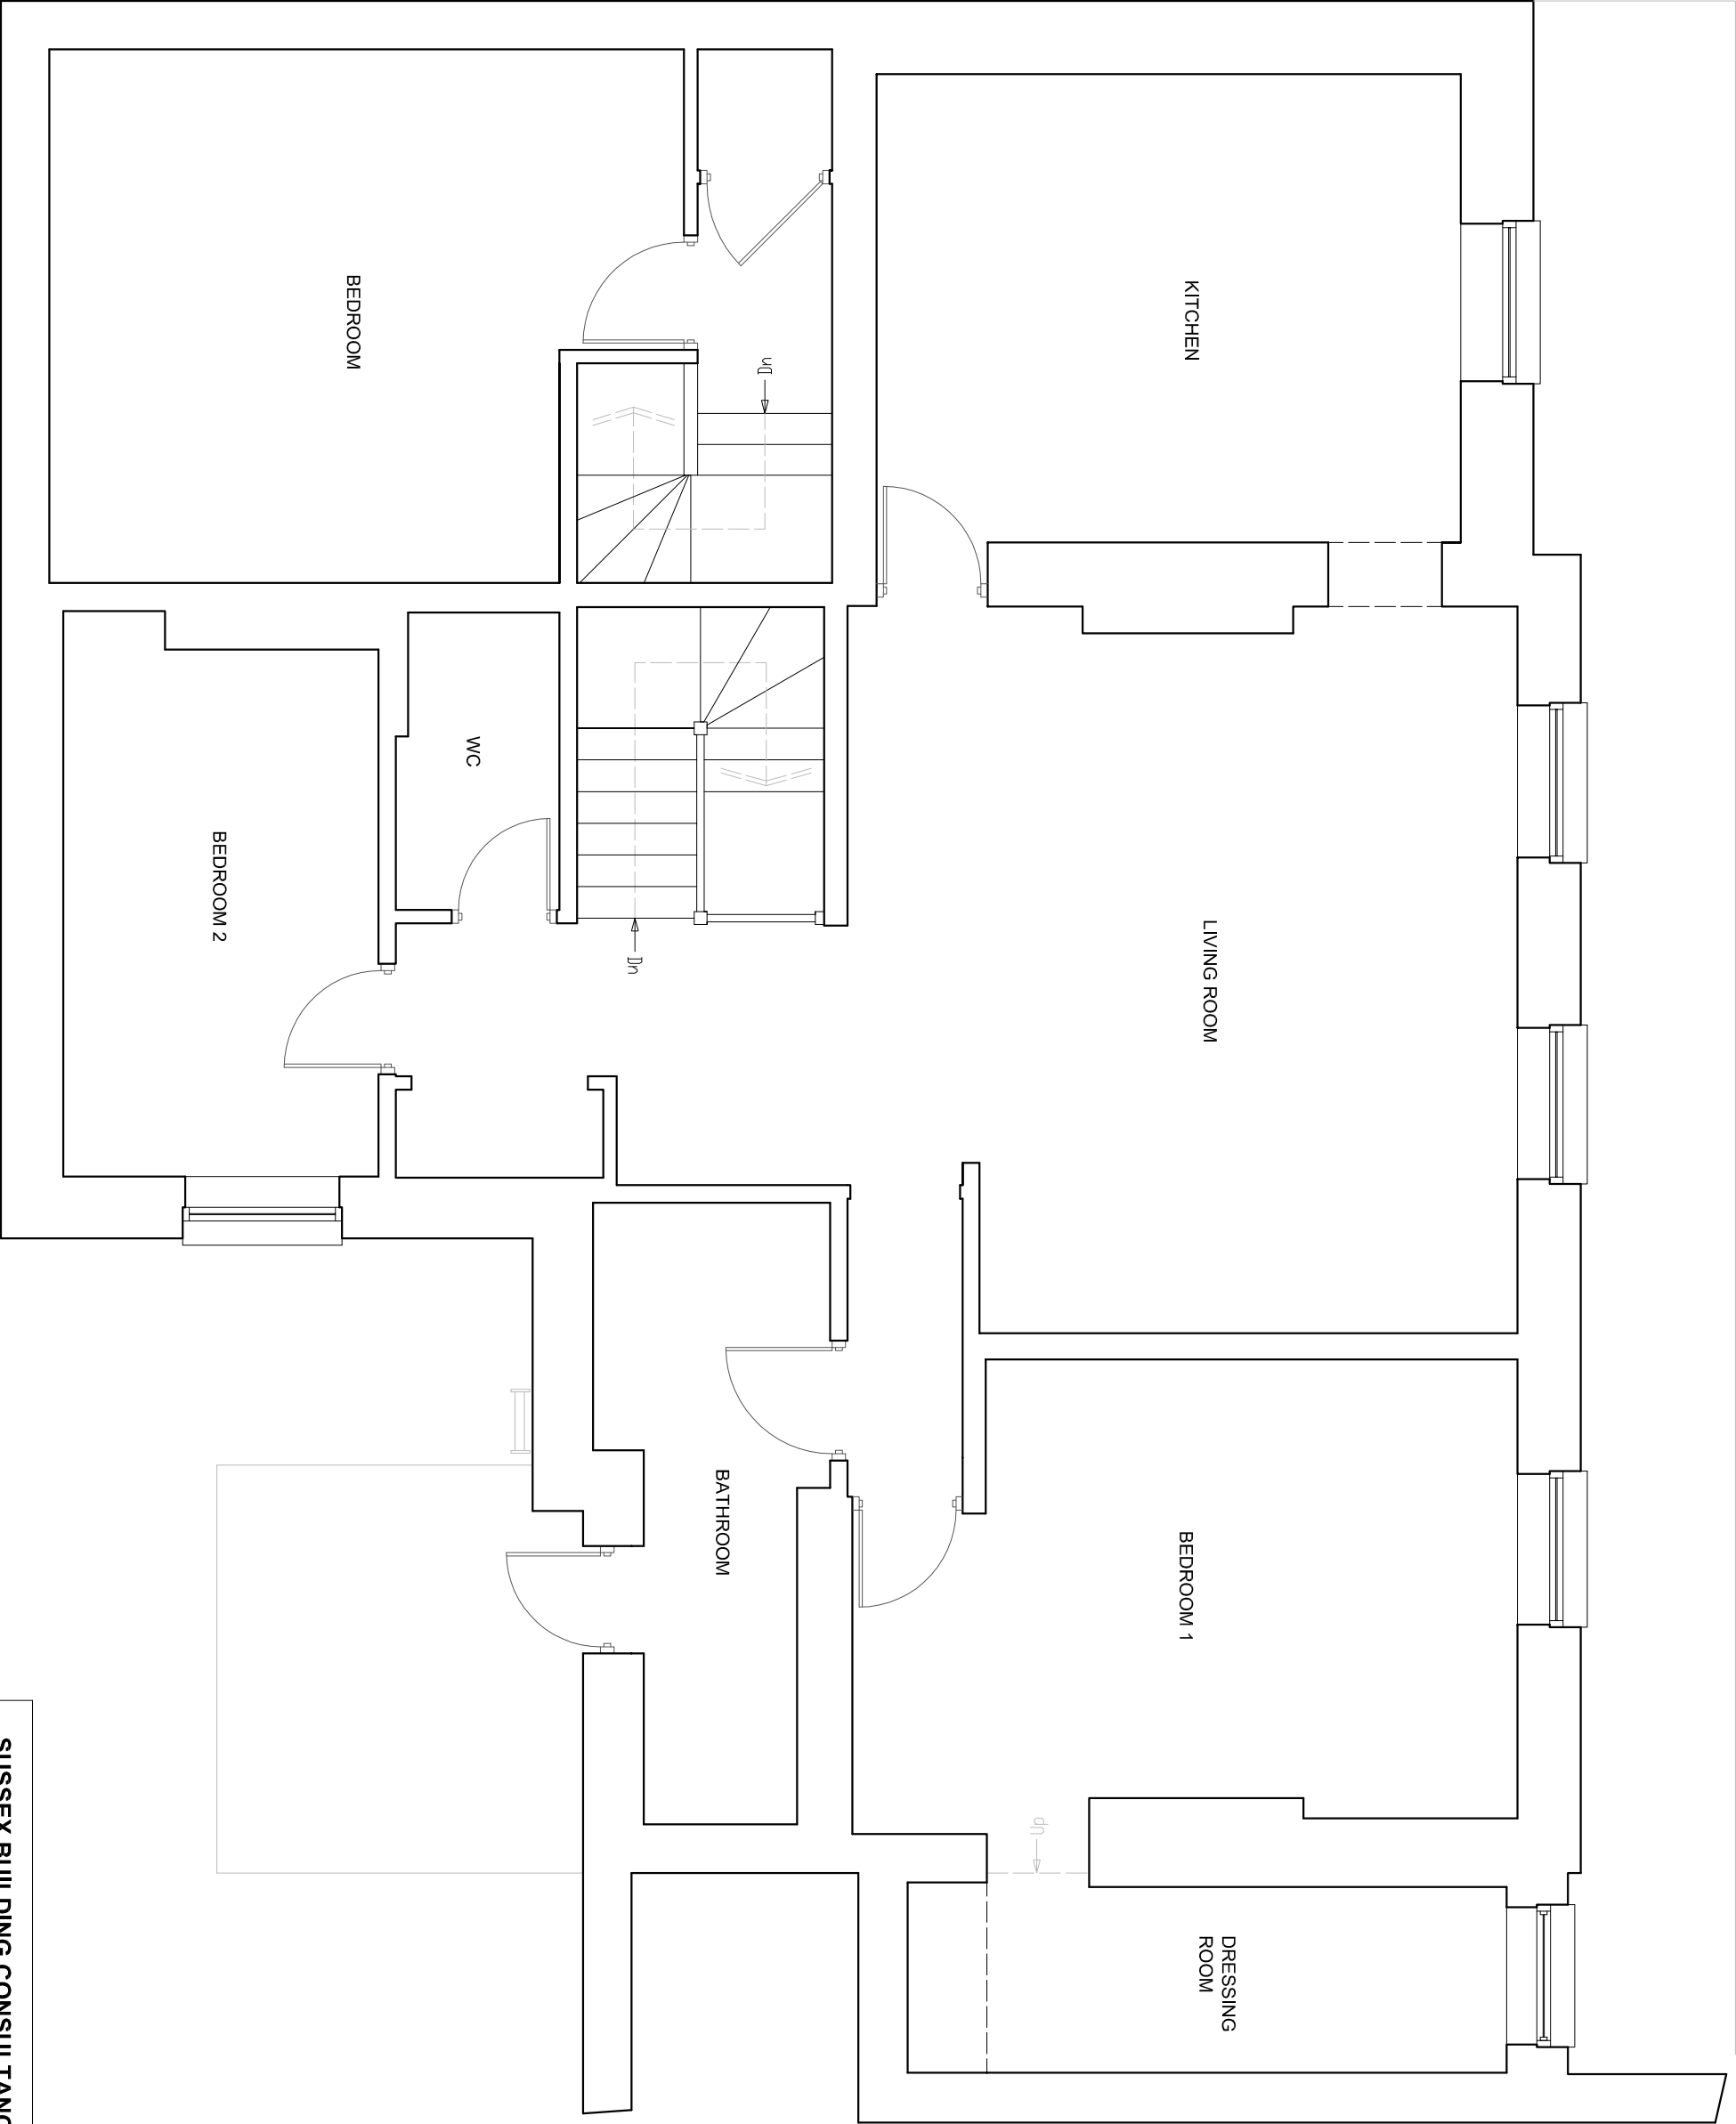

LABC
partner

3 NORTHCOTE ROAD
BOGNOR REGIS
PO21 5LZ
TEL/FAX - (01243) 861379