



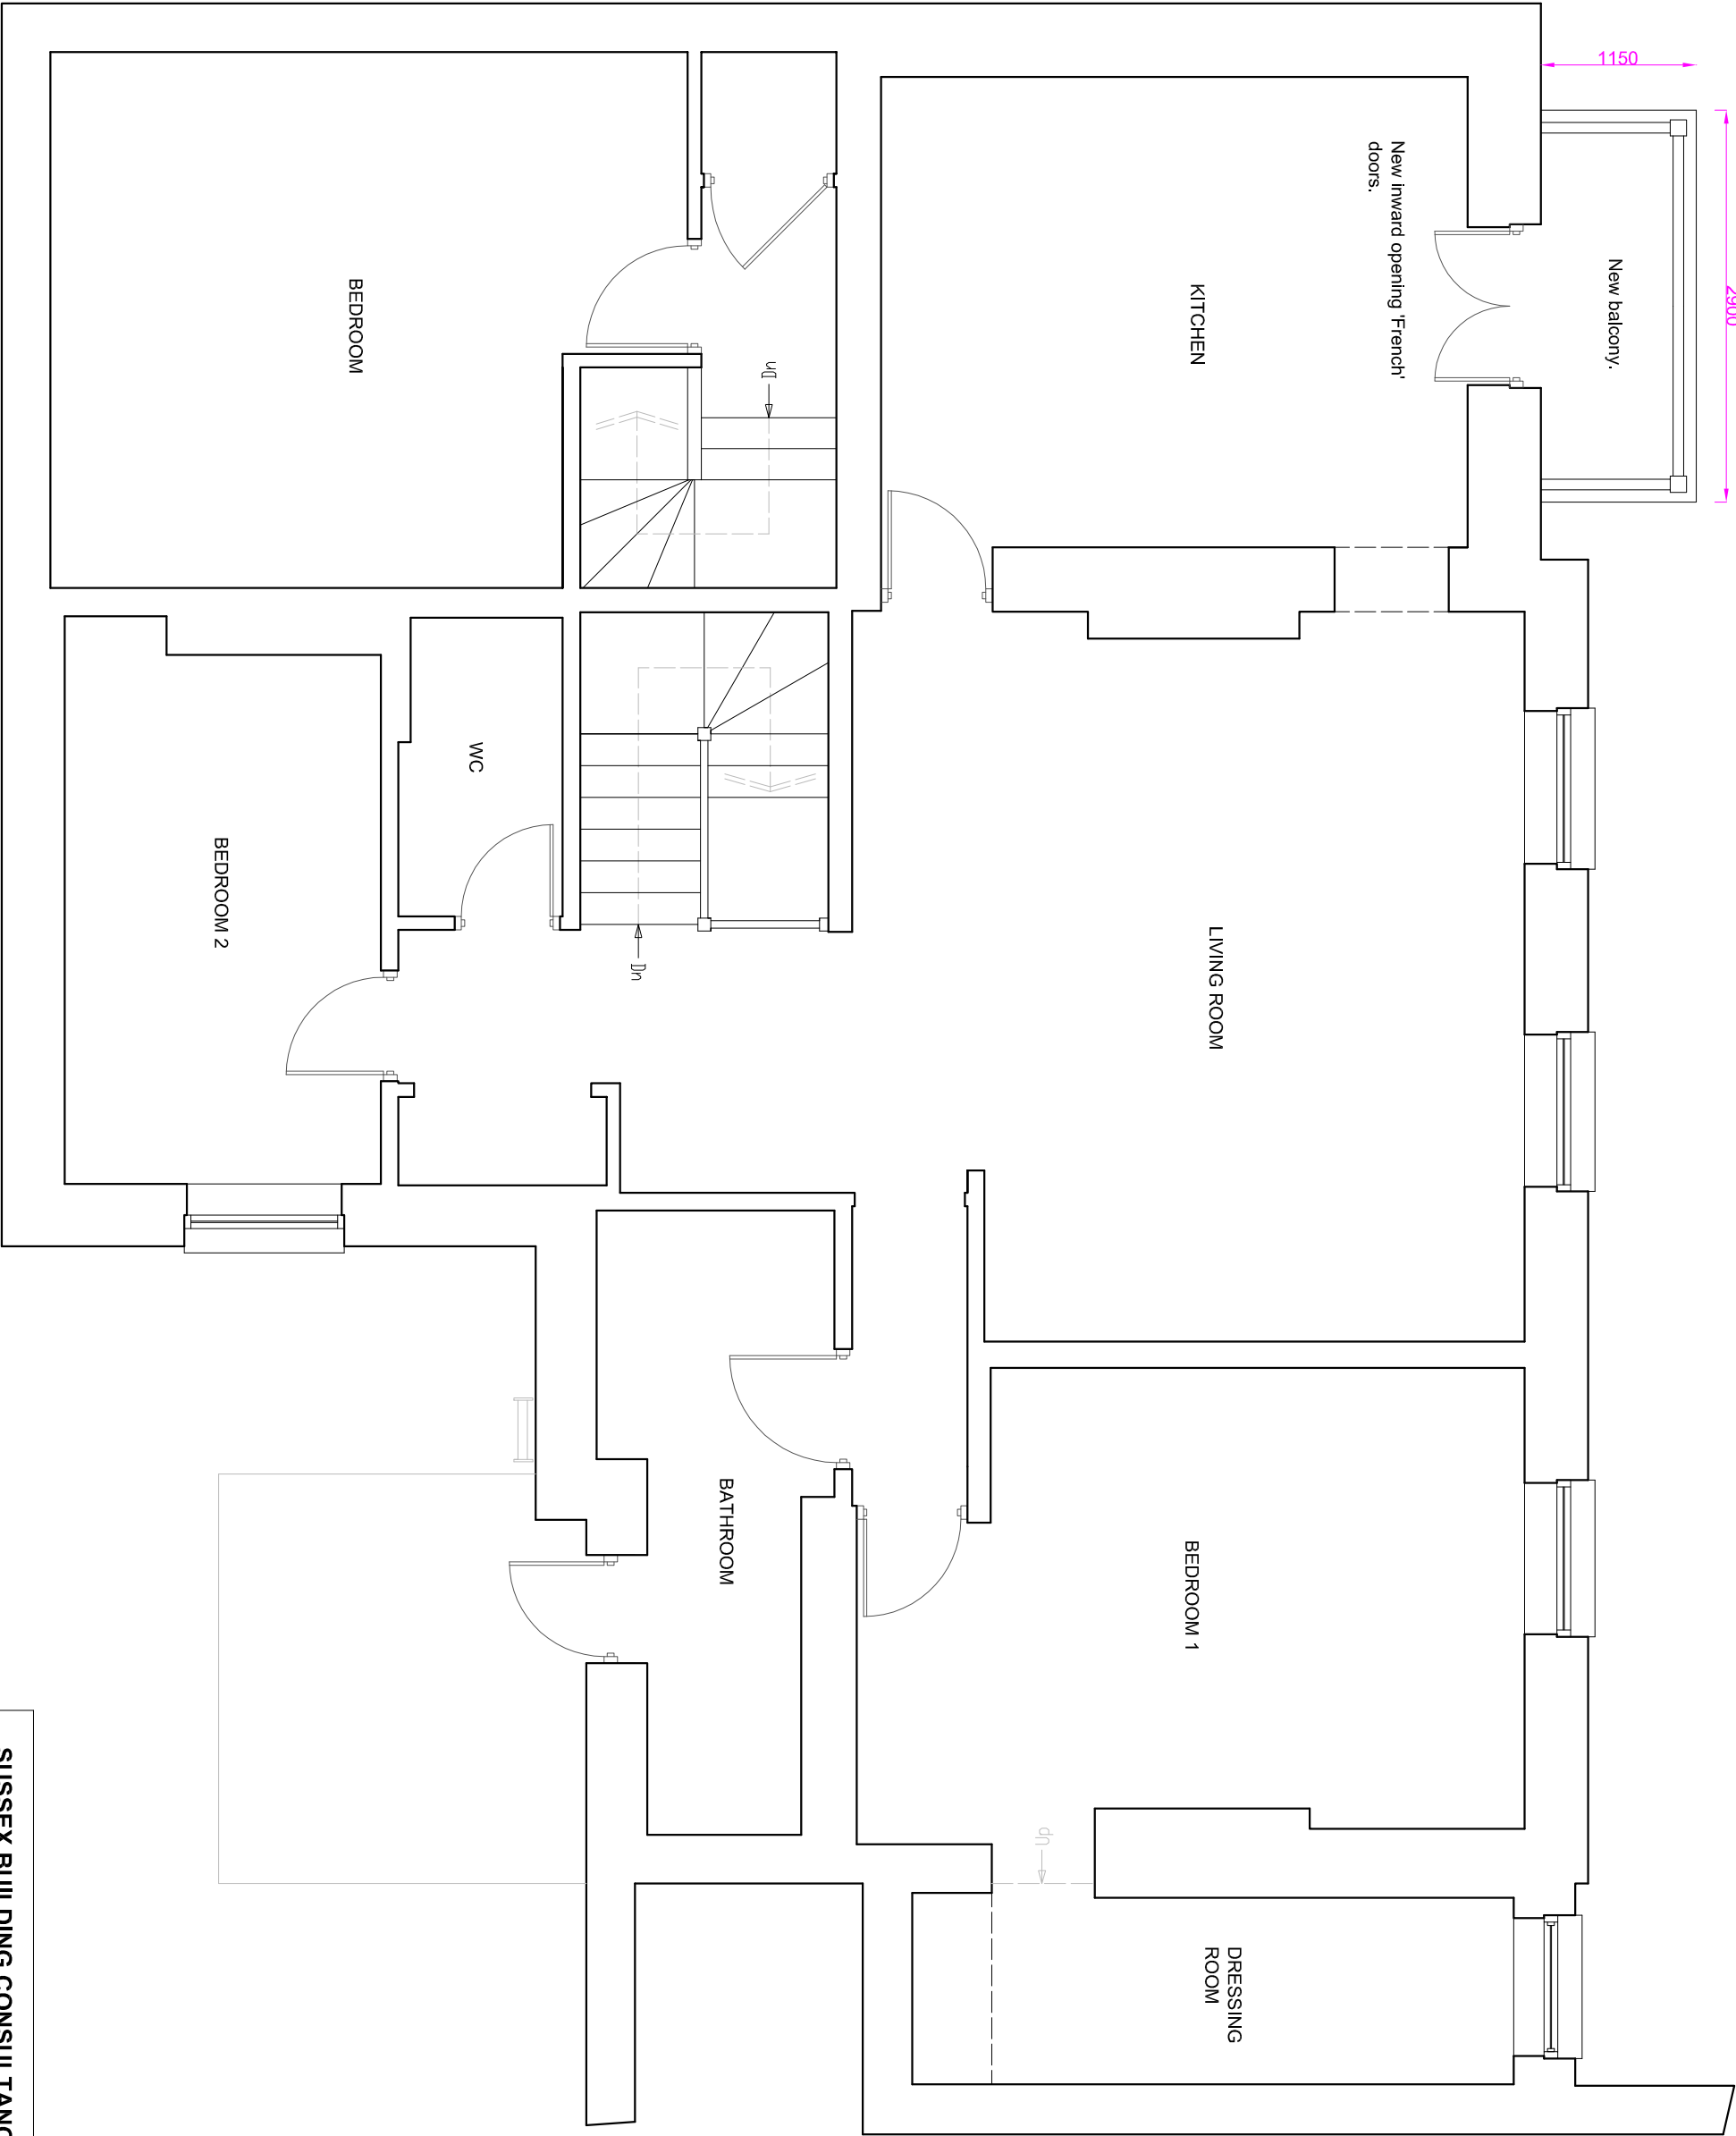

PROPOSED SECOND FLOOR PLAN

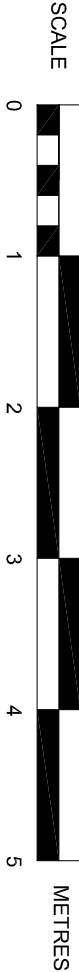

**SUSSEX BUILDING CONSULTANCY LIMITED**

4 LANSDOWN HOUSE, ESPLANADE,  
BOGNOR REGIS, WEST SUSSEX.

SCALE - 1/50 REV - B DATE - 19/02/2019



LABC  
partner  
3 NORTHCOTE ROAD  
BOGNOR REGIS  
PO21 3LZ  
TEL/FAX - (01243) 861379