



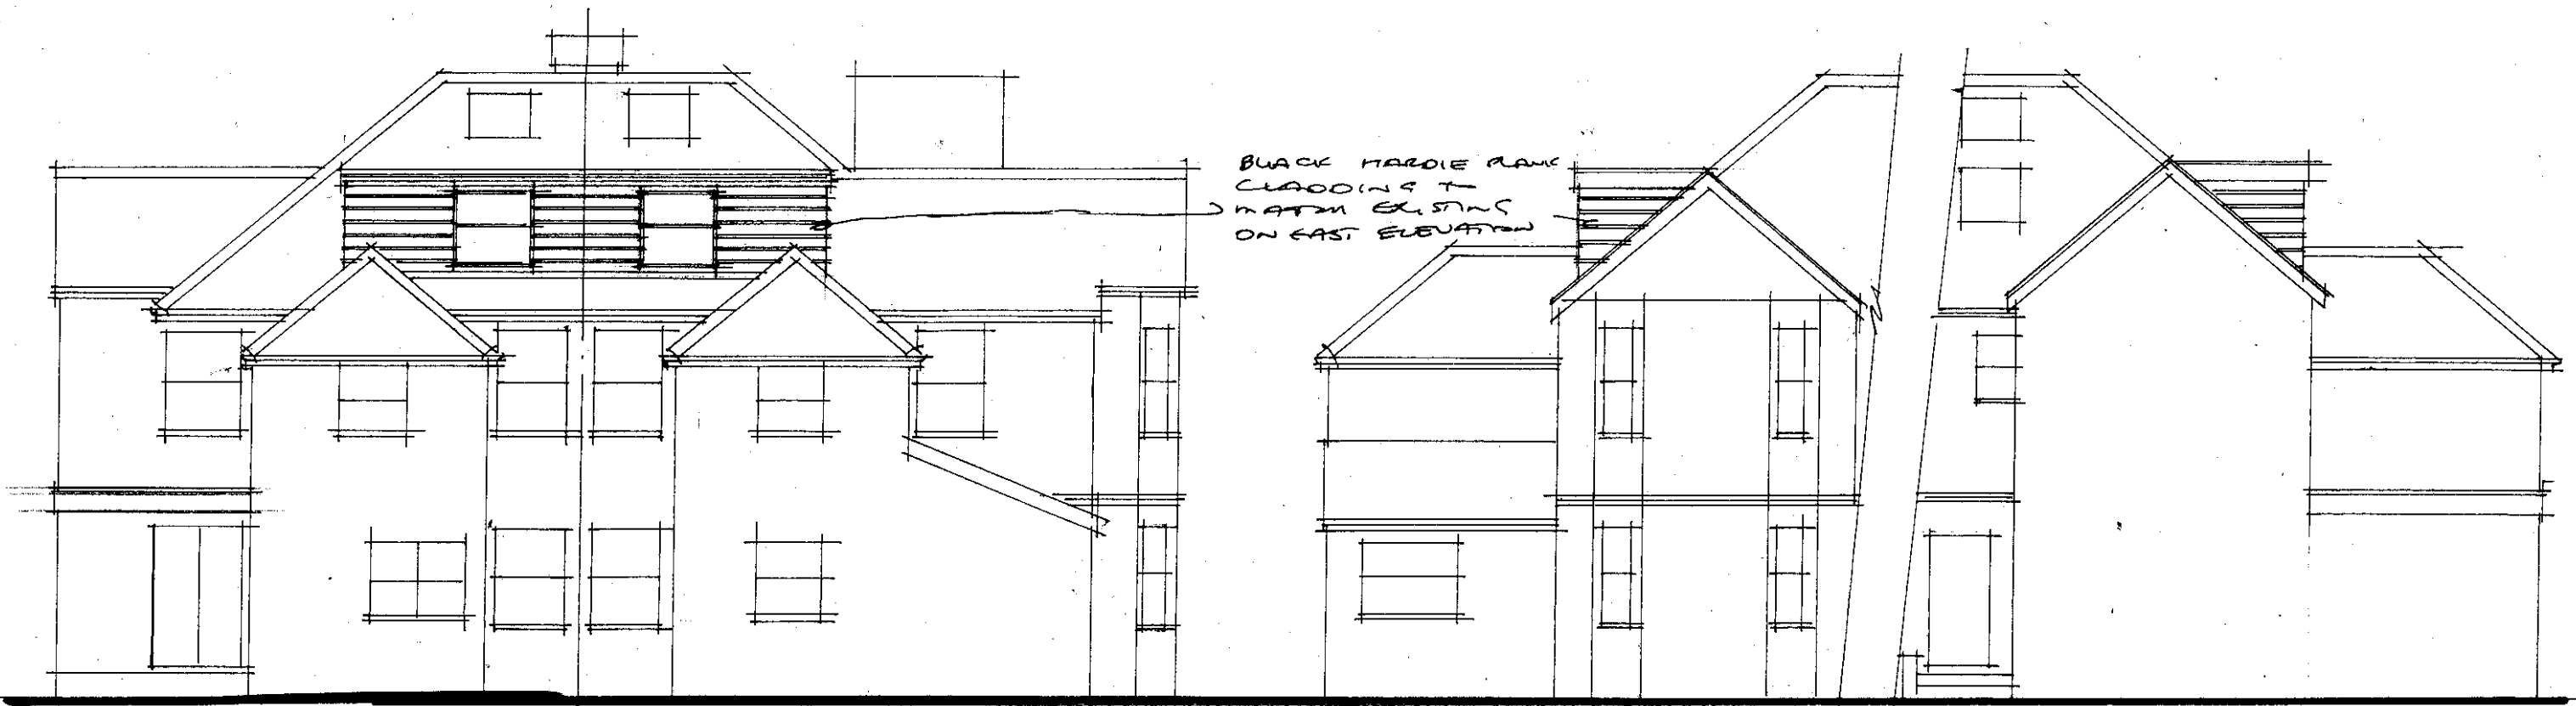

Proposed West

South

North

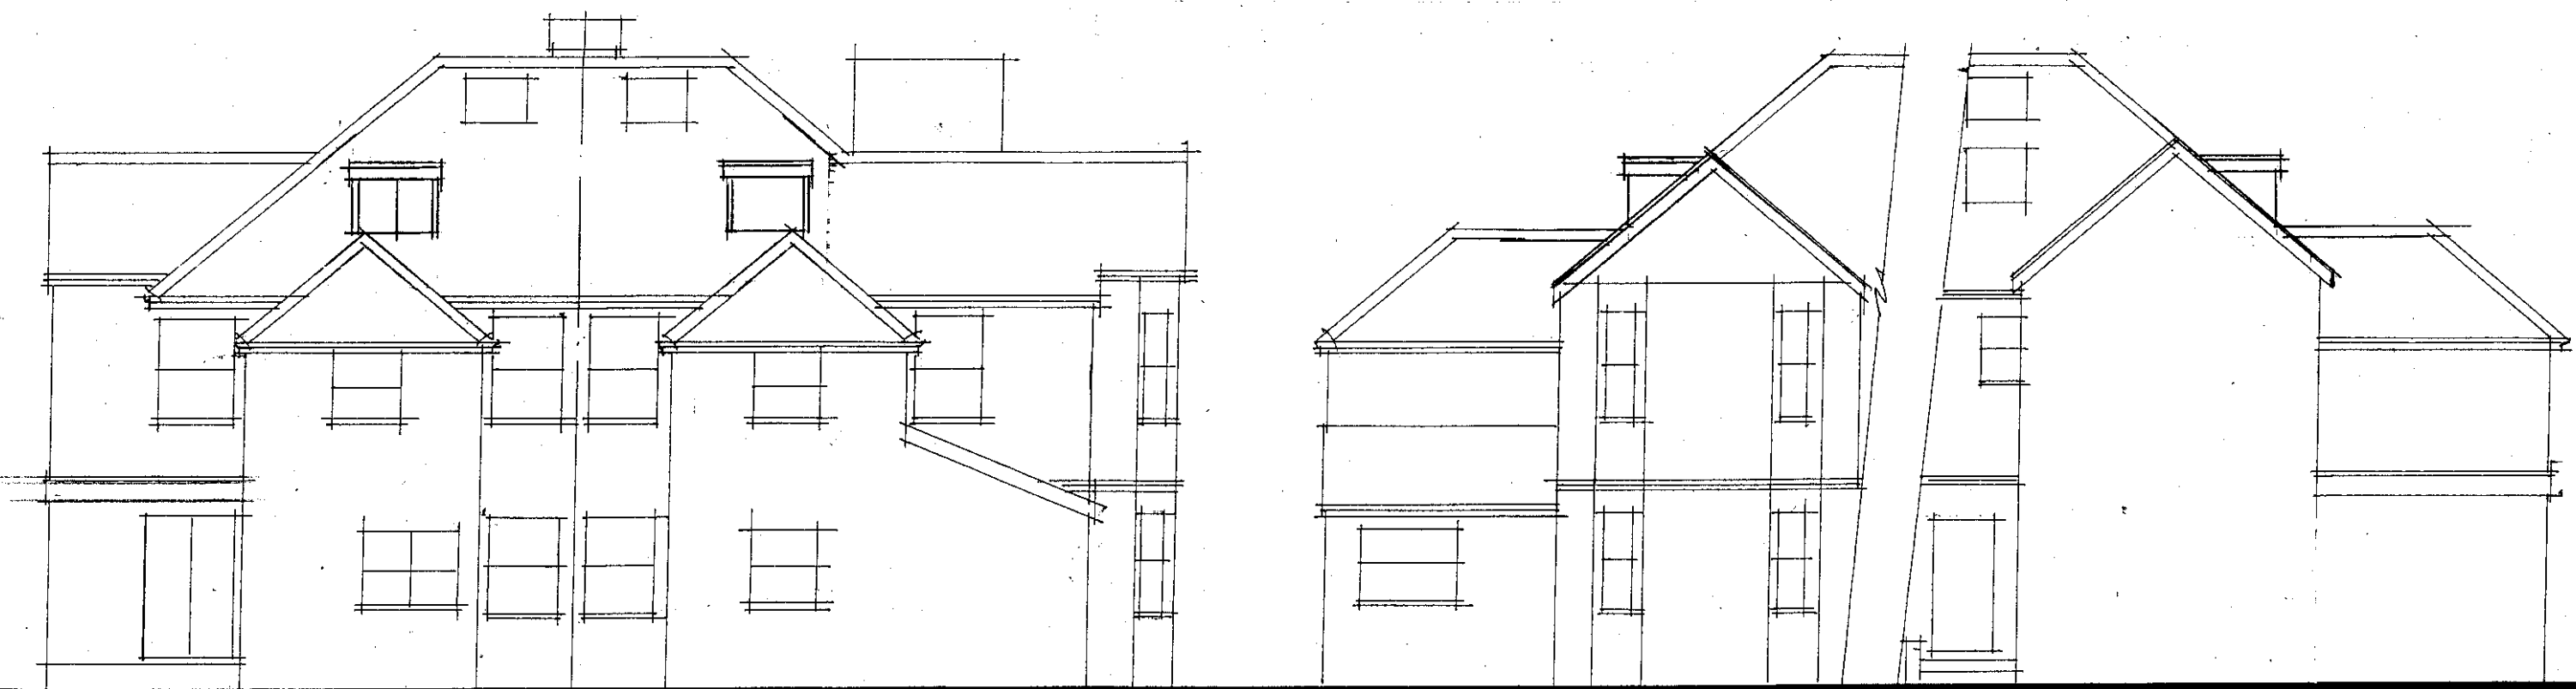

Existing West

South

North

0 1 2 3 4 5m

1:100 @ A3

AJ SALTER & SON
Architectural Technicians
and Surveyors
50 WINDSOR ROAD, WORTHING,
WEST SUSSEX, BN11 2LY
Tel/Fax: (01903 209496)
E-mail: ajsalterandson@hotmail.com

A			
Client	H.O. Buschhaus Esq.		
Address	22 - 24 Upper Bognor Road : Bognor		
Drawing	Elevations	No.	6220:2
Scale	1:100	Drawn	B
		Date	FEB '21