



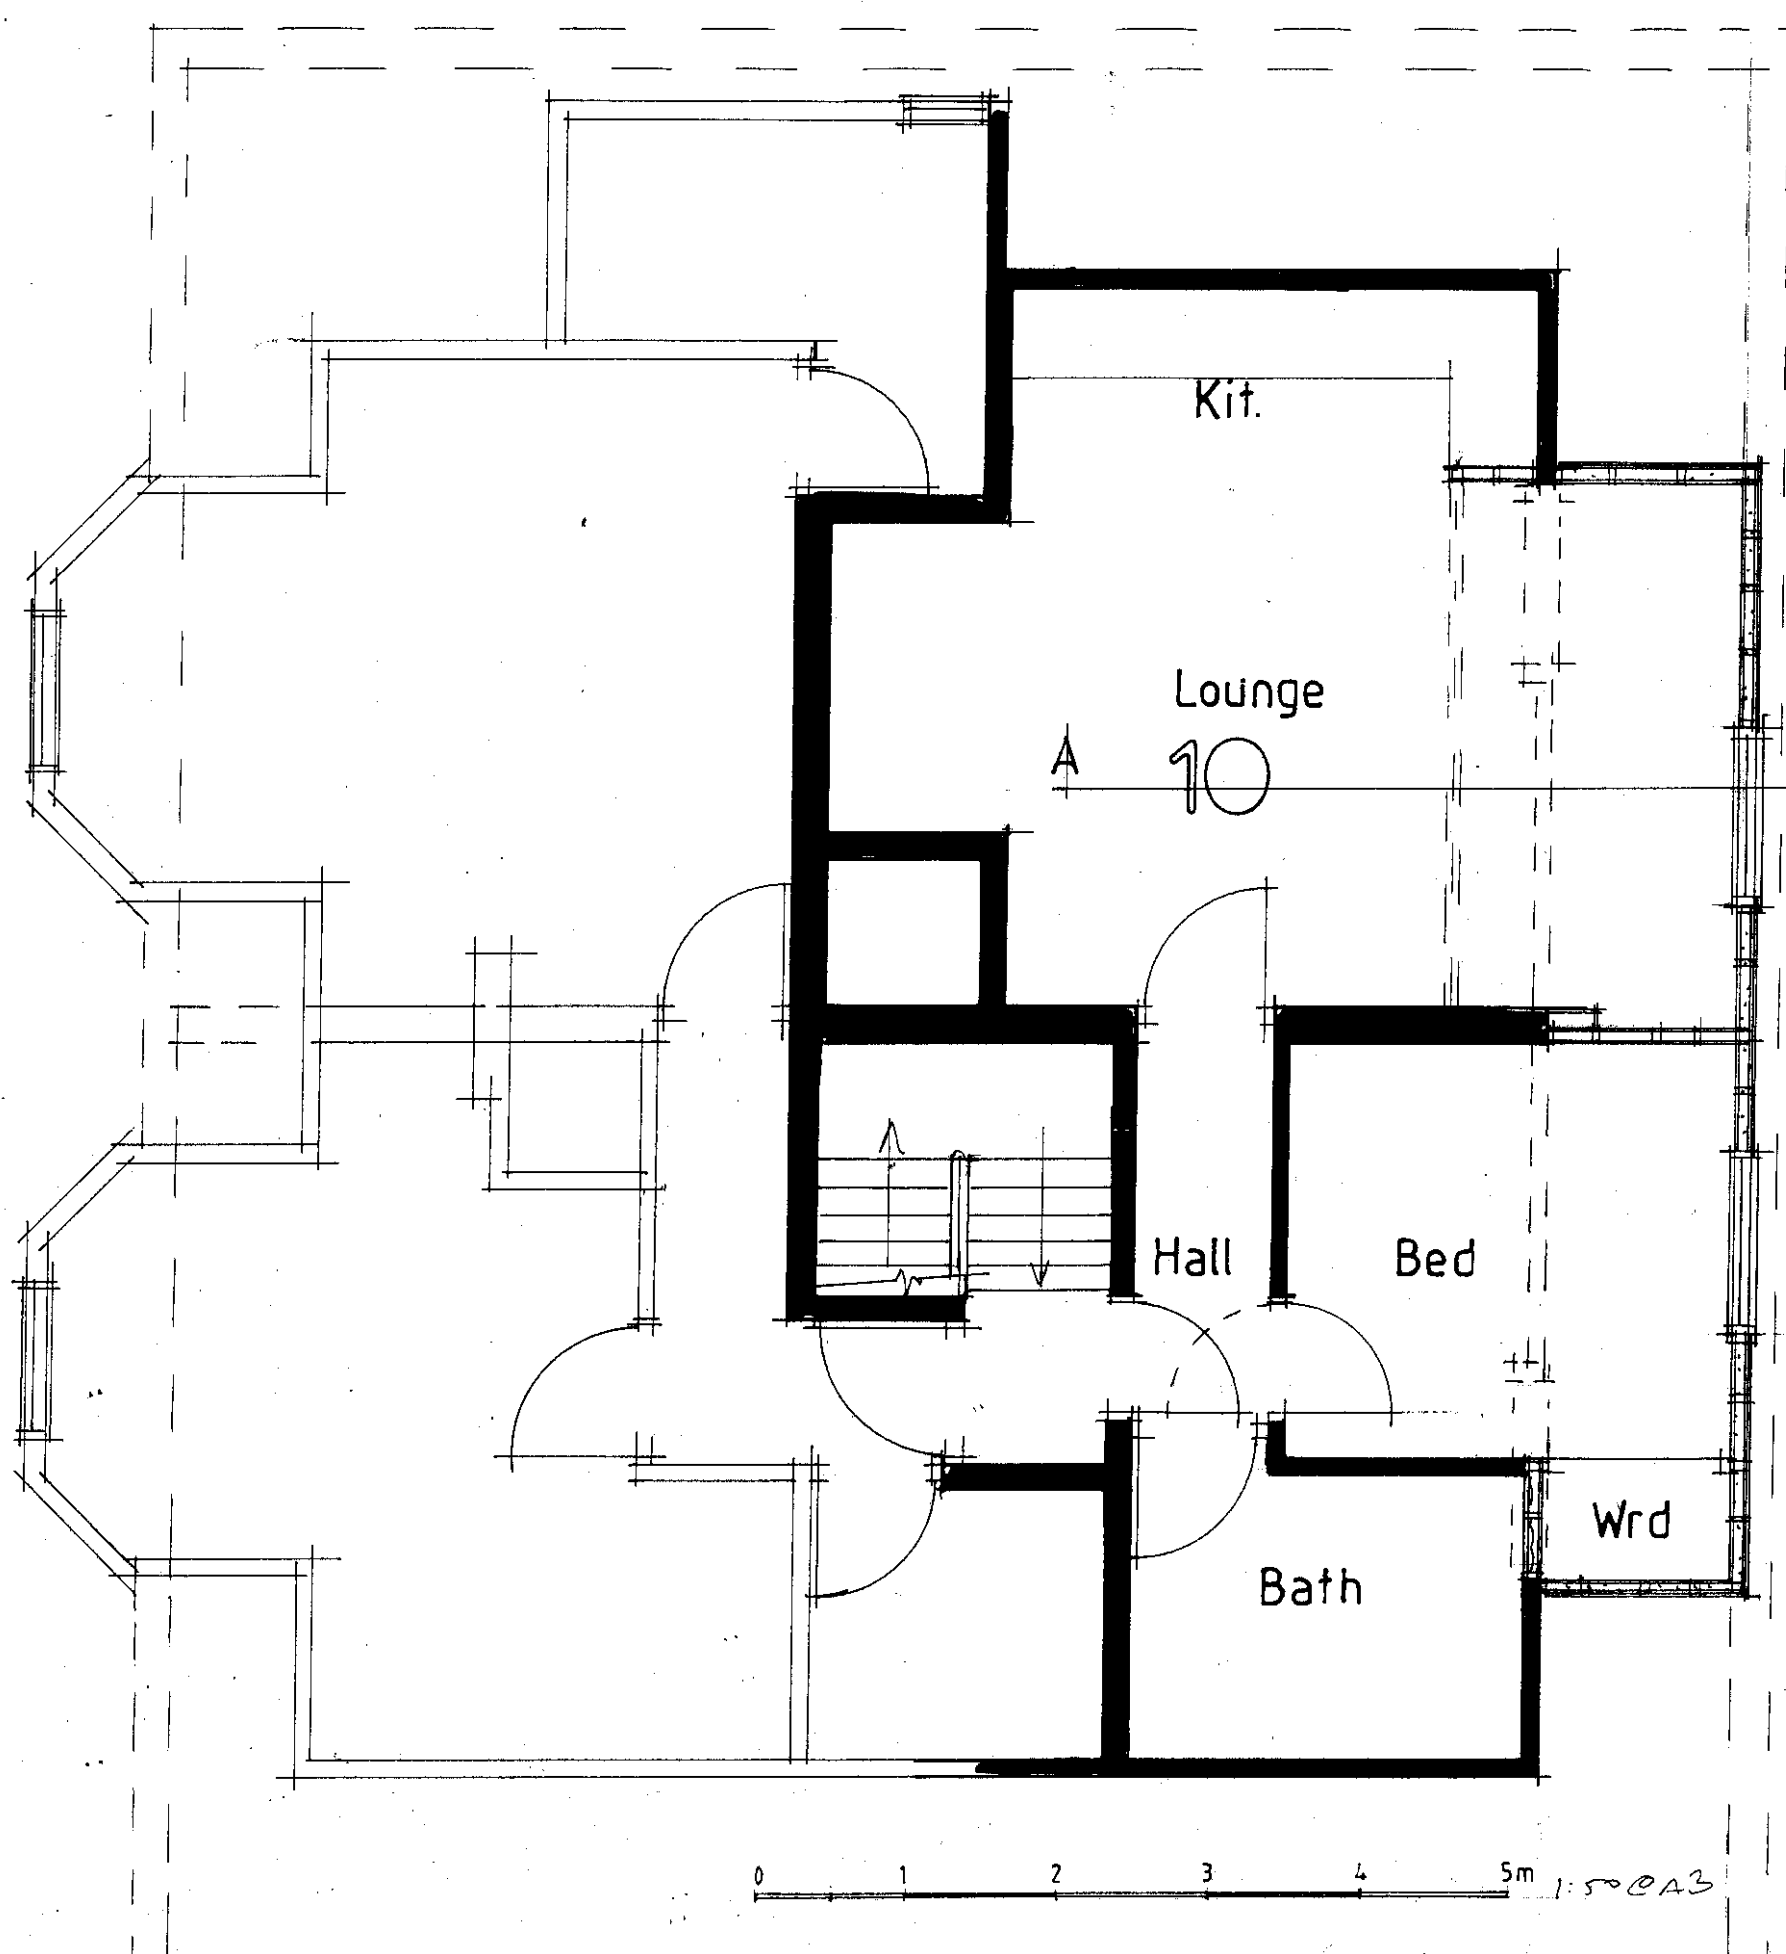

Second floor plan

AJ SALTER & SON
 Architectural Technicians
 and Surveyors
 50 WINDSOR ROAD, WORTHING,
 WEST SUSSEX, BN11 2LY
 Tel/Fax: (01903 209496)
 E-mail: ajsalterandson@hotmail.com

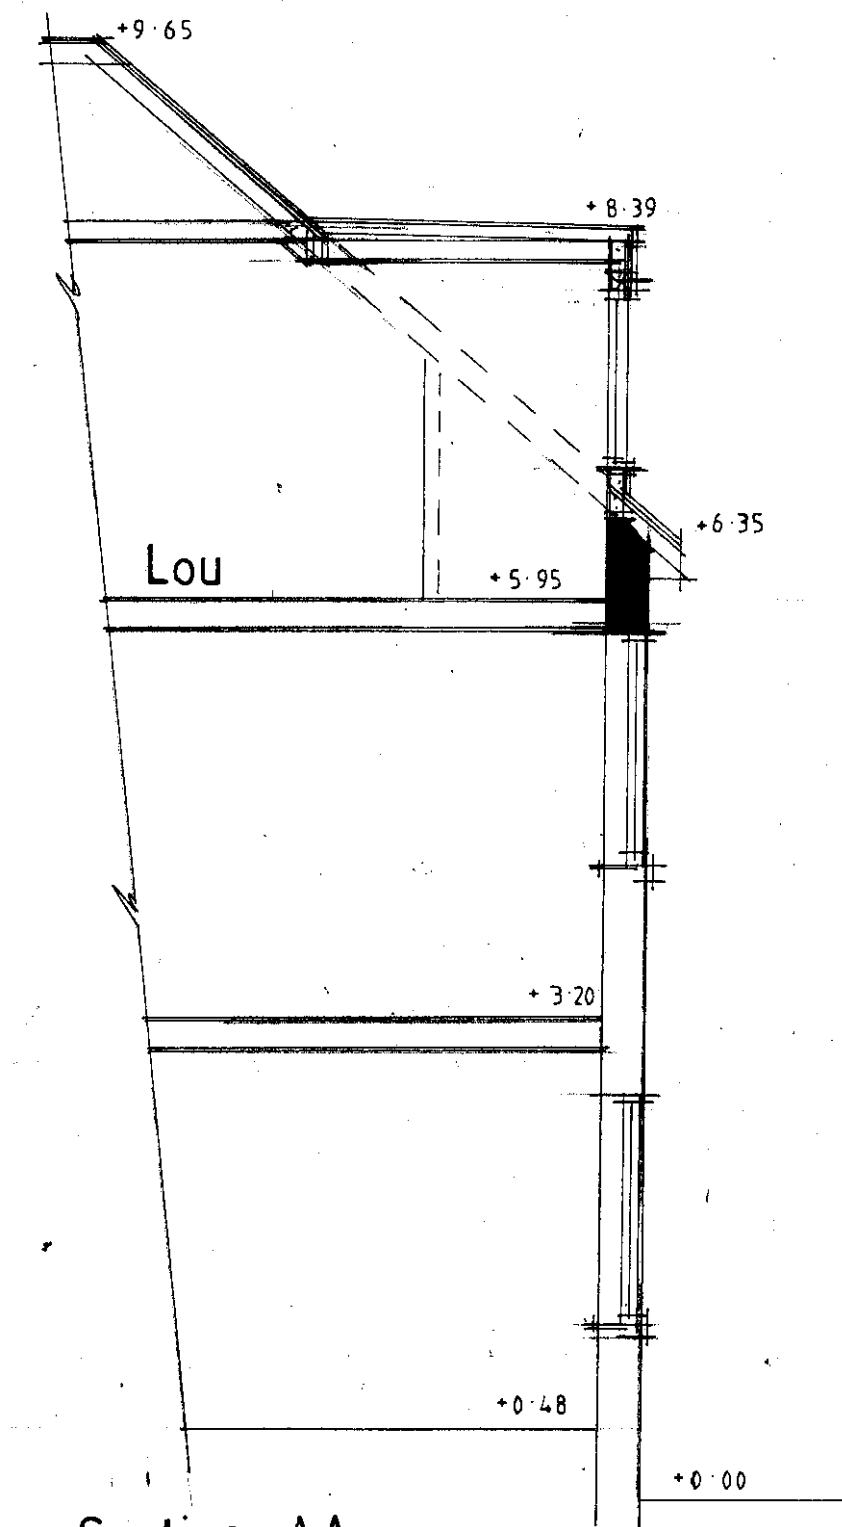

Section AA

C			
B			
A			
Client	H.D. Buschhaus Esq.		
Address	22-24 Upper Bognor Road: Bognor		
Drawing	Plan & Section	No.	6220:1
Scale	1:50	Drawn	B
		Date	Feb 21