



01 View along Glamis Street to corner of William Street



05 View along William Street to rear of site



02 Front view on Glamis Street



06 View along William Street to corner with Glamis Street



03 View of corner on Glamis Street




07 View of corner and side of site from William Street



04 View from Glamis Street to corner on William Street



08 Opposite corner on William Street

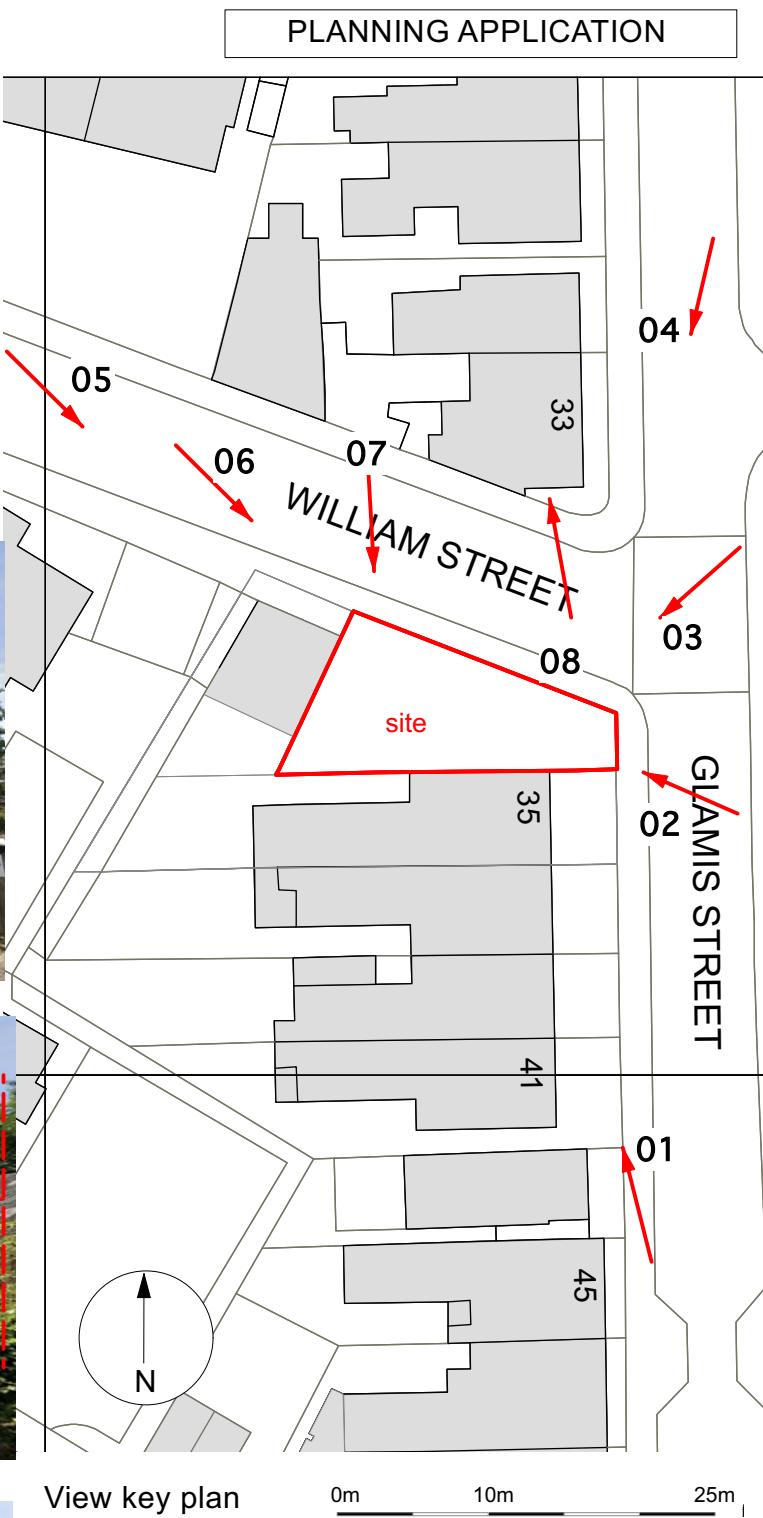

Revisions	All drawings and ideas are copyright, and maynot be distributed, copied or issued without permission	Drawing titles Existing street context photos				Client NCTG PROPERTY LTD	Drawing No. PL03	Nigel Crawley.architect ARB
		Date January 2026				Project		
		Drawn	NC	Scale	NTS /1:500	@A3		