



EXISTING

PLANNING APPLICATION

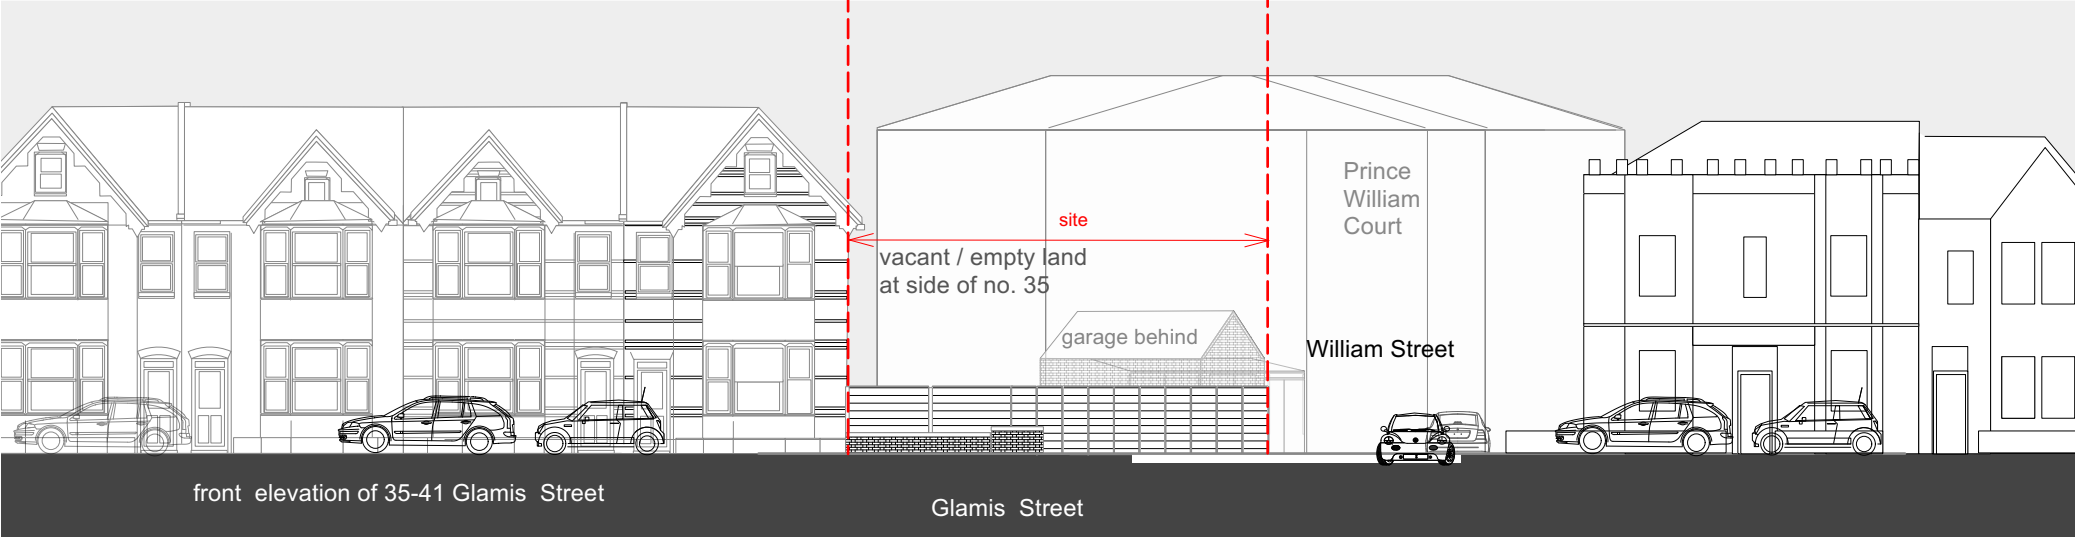


1. FRONT VIEW ALONG GLAMIS STREET

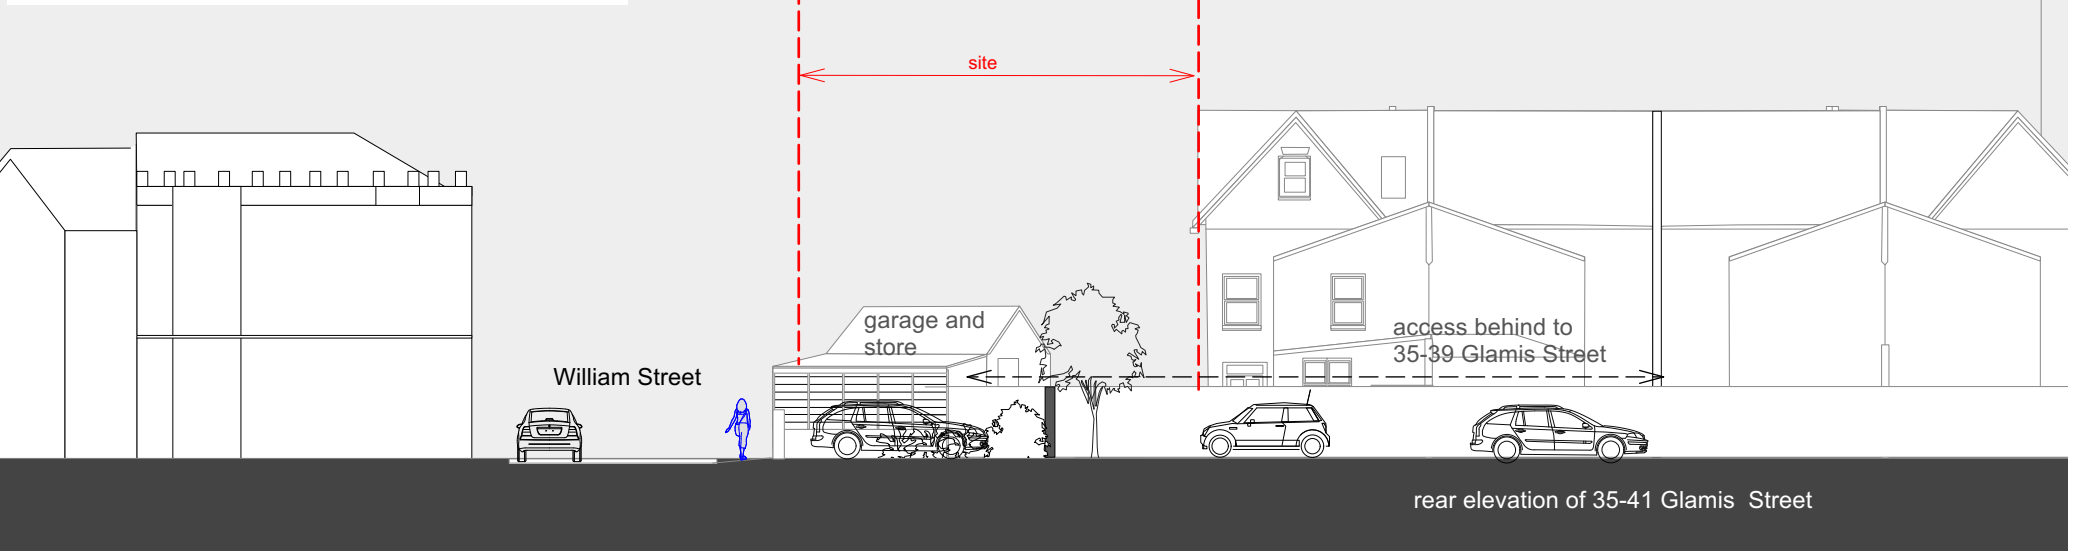


2. REAR VIEW FROM WILLIAM STREET

0m 5m

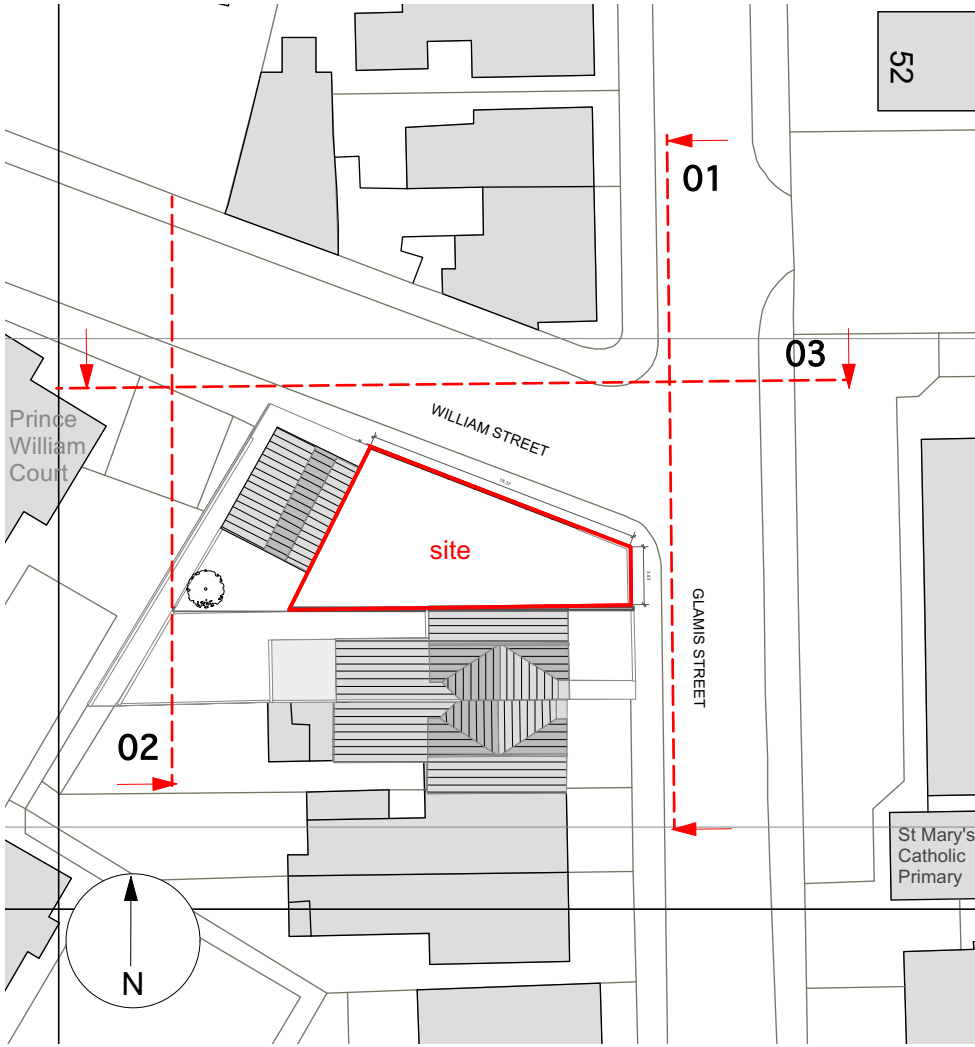

KEY PLAN

0m 10m 25m

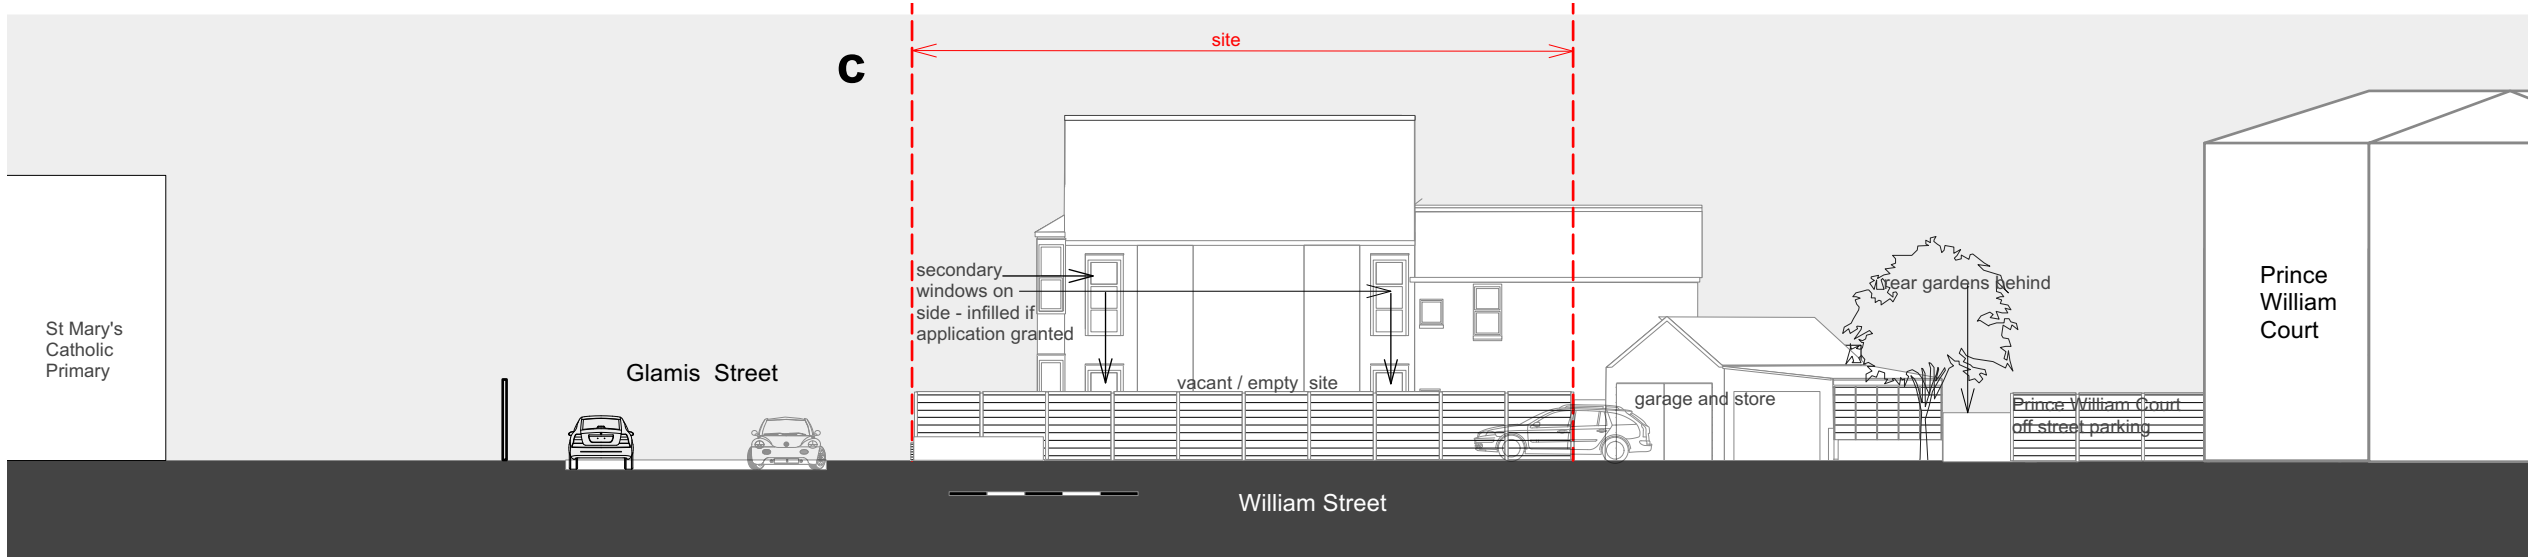

3. SIDE VIEW ALONG WILLIAM STREET

0m 5m

site boundary

site extent

Revisions

All drawings and ideas are copyright, and maynot be distributed, copied or issued without permission

Drawing titles
Existing street context elevations

Date **January 2026**
Drawn **NC** Scale **1:200/500** @A3

Client **NCTG PROPERTY LTD**
Project **Land at side of 35 Glamis Street**

Drawing No.
PL06

Nigel Crawley.architect ARB