





FRONT VIEW ALONG GLAMIS STREET



REAR VIEW FROM WILLIAM STREET

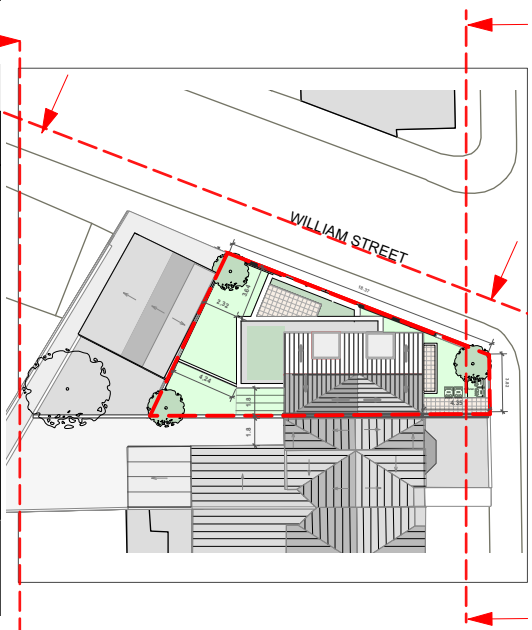

Key

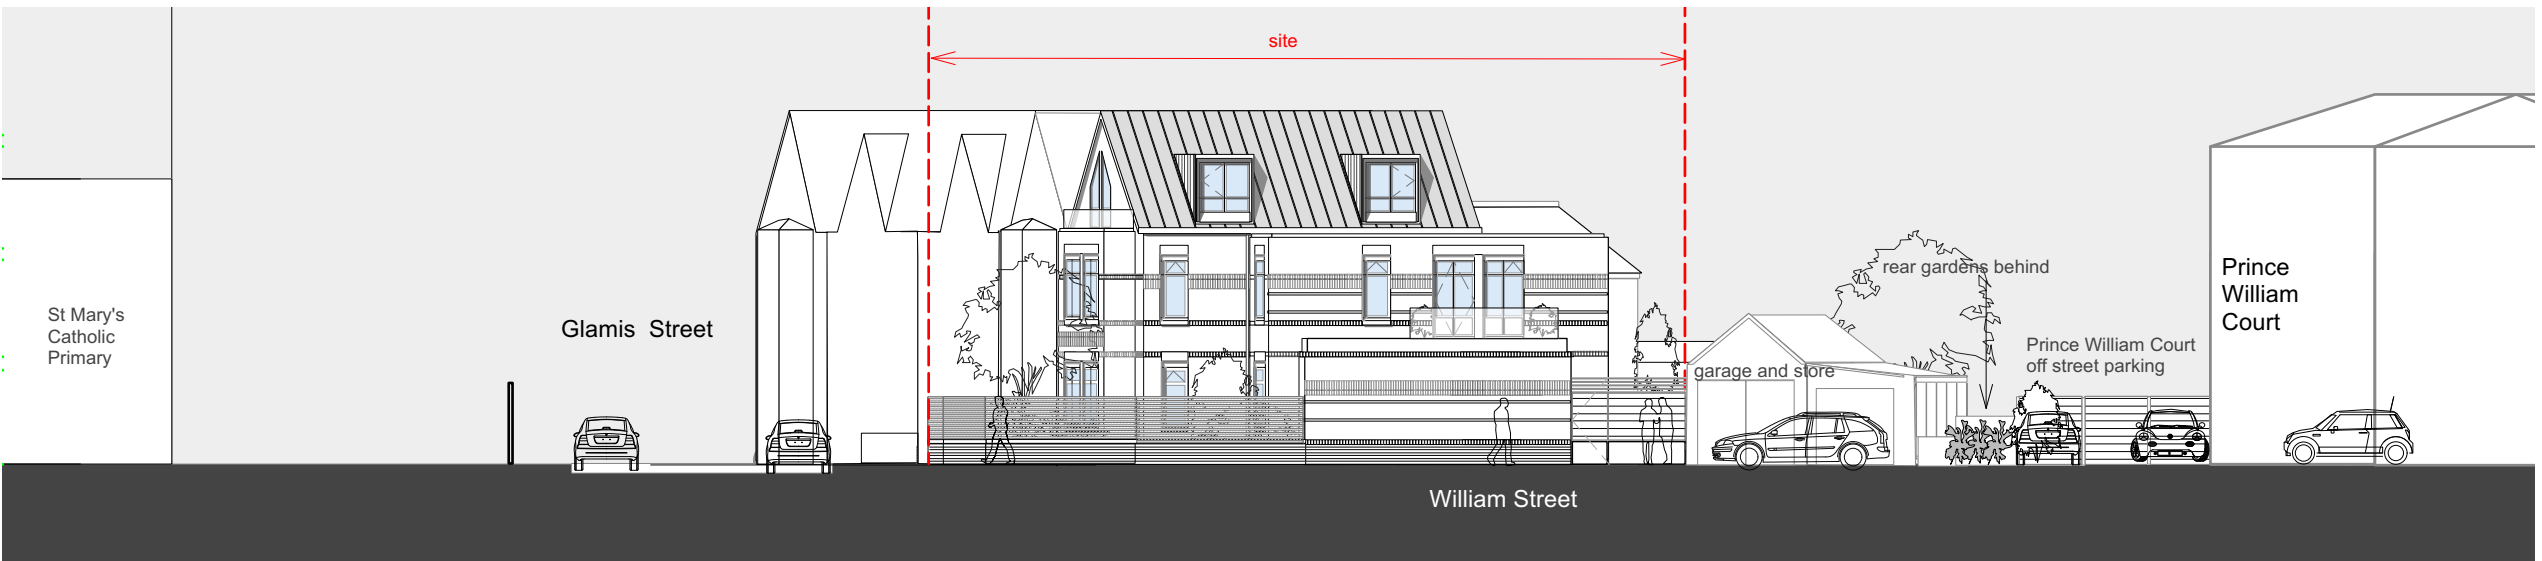

SIDE VIEW ALONG WILLIAM STREET

site extent - - - - -

Revisions	All drawings and ideas are copyright, and maynot be distributed, copied or issued without permission	Drawing titles Proposed street context elevations				Client NCTG PROPERTY LTD		Drawing No. PL10	Nigel Crawley.architect ARB
		Date January 2026				Project Land at side of 35 Glamis Street			
		Drawn	NC	Scale	1:200/500		@A3		