




FRONT VIEW ALONG GLAMIS STREET

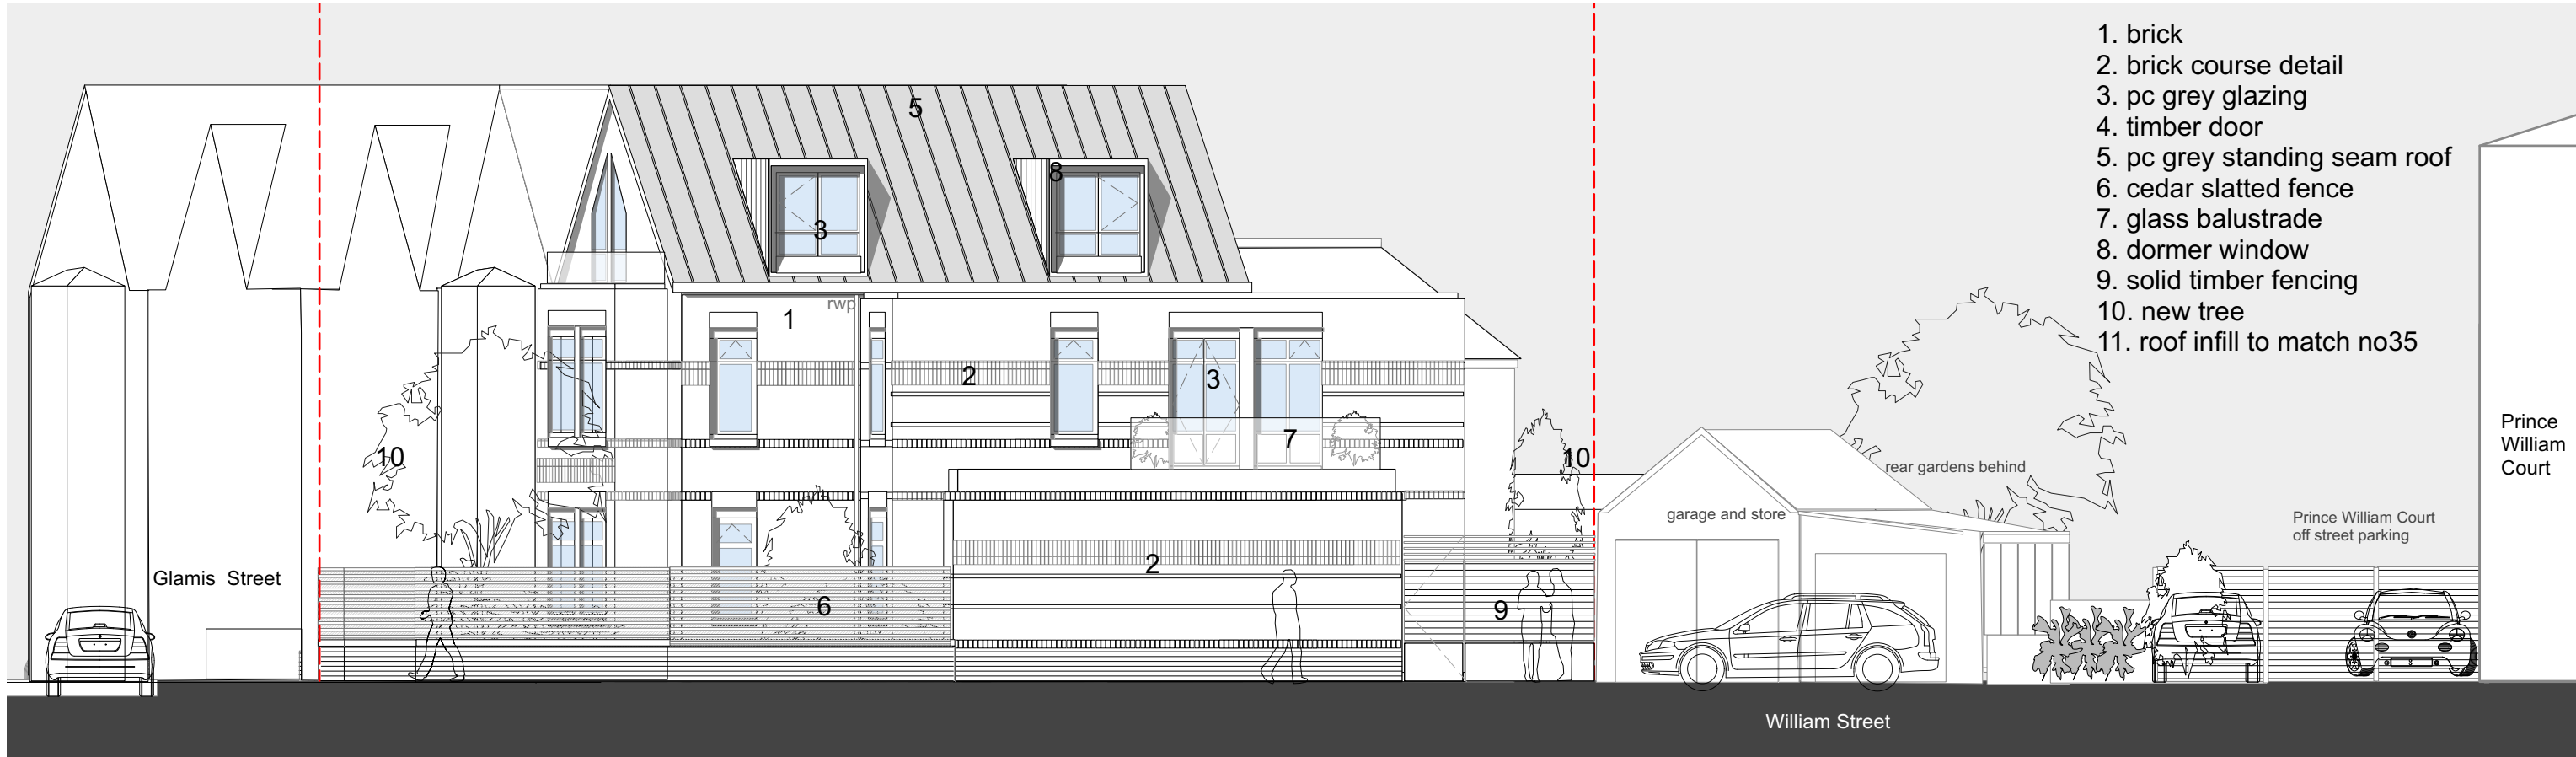

SIDE VIEW ALONG WILLIAM STREET

site boundary - - - - -

0m 5m

Revisions	All drawings and ideas are copyright, and maynot be distributed, copied or issued without permission	Drawing titles Glamis Street and William Street elevations				Client NCTG PROPERTY LTD		Drawing No. PL14	Nigel Crawley.architect ARB
		Date January 2026				Project Land at side of 35 Glamis Street			
		Drawn	NC	Scale	1:100		@A3		