

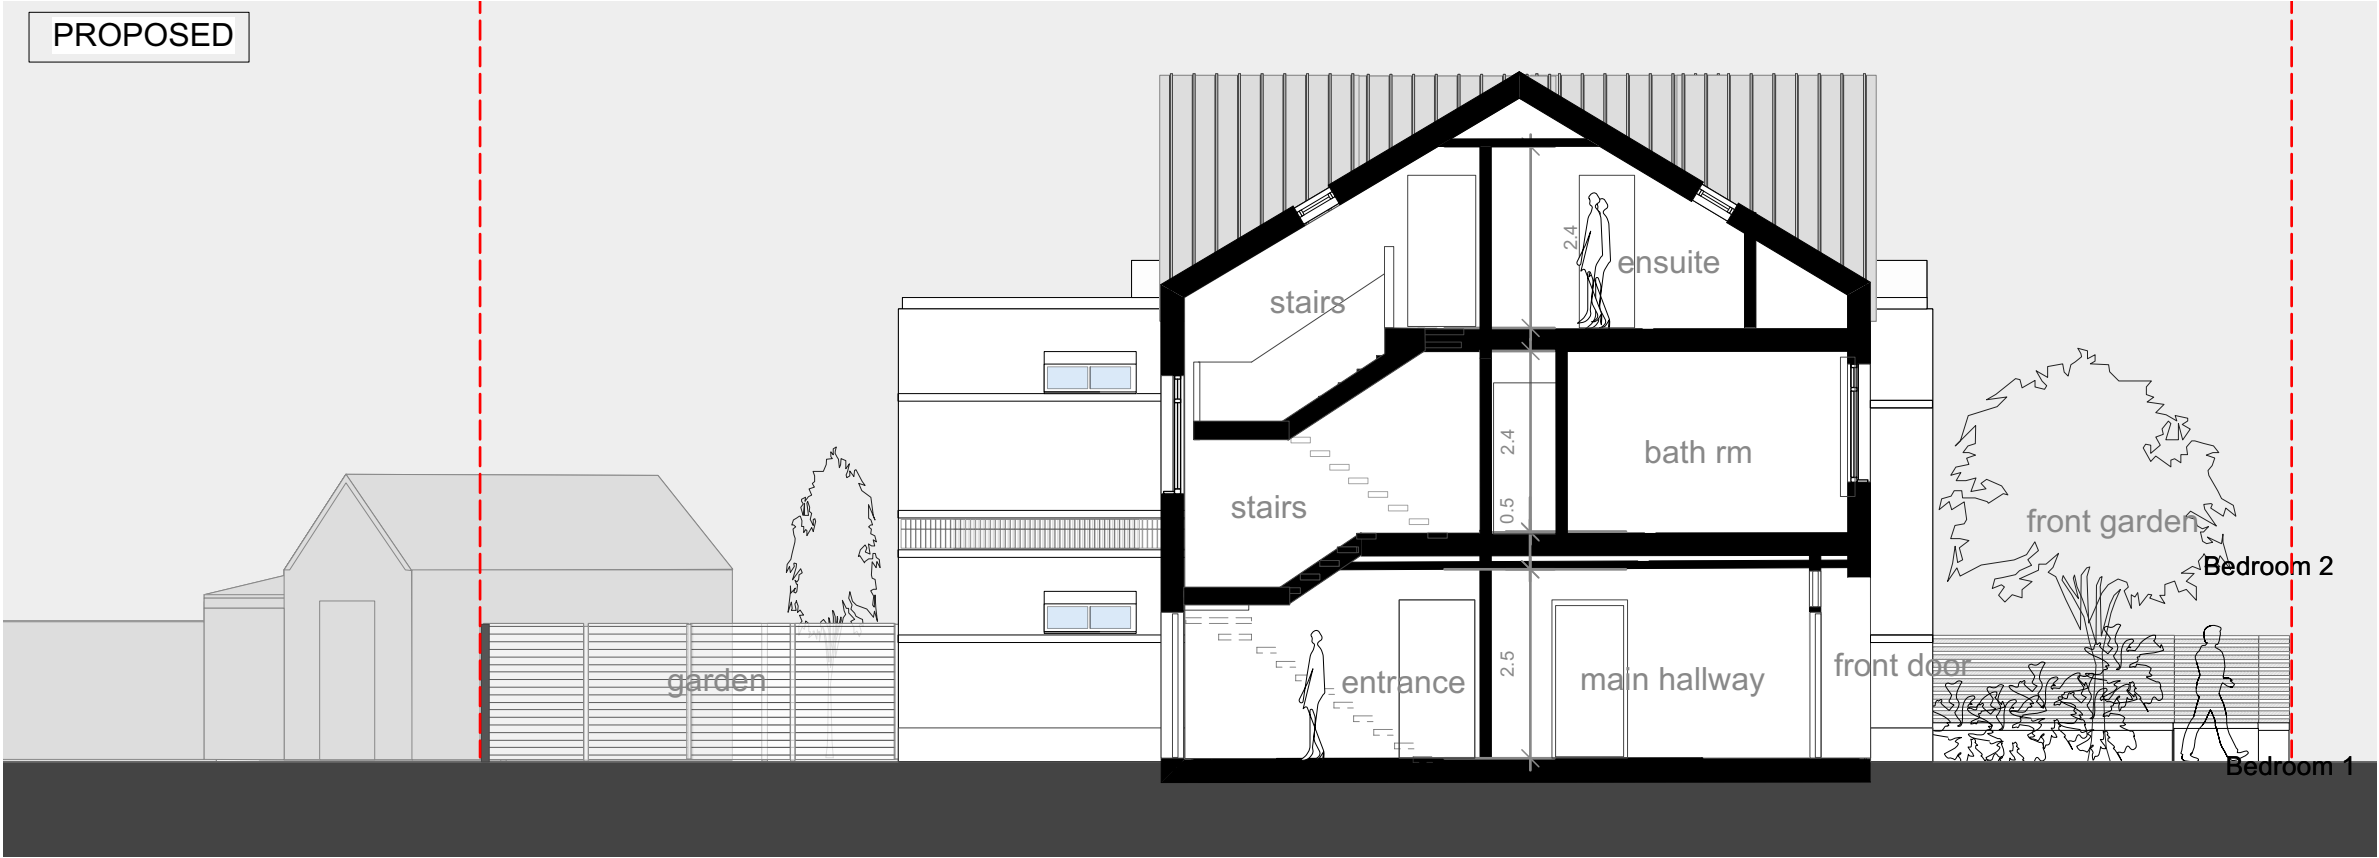


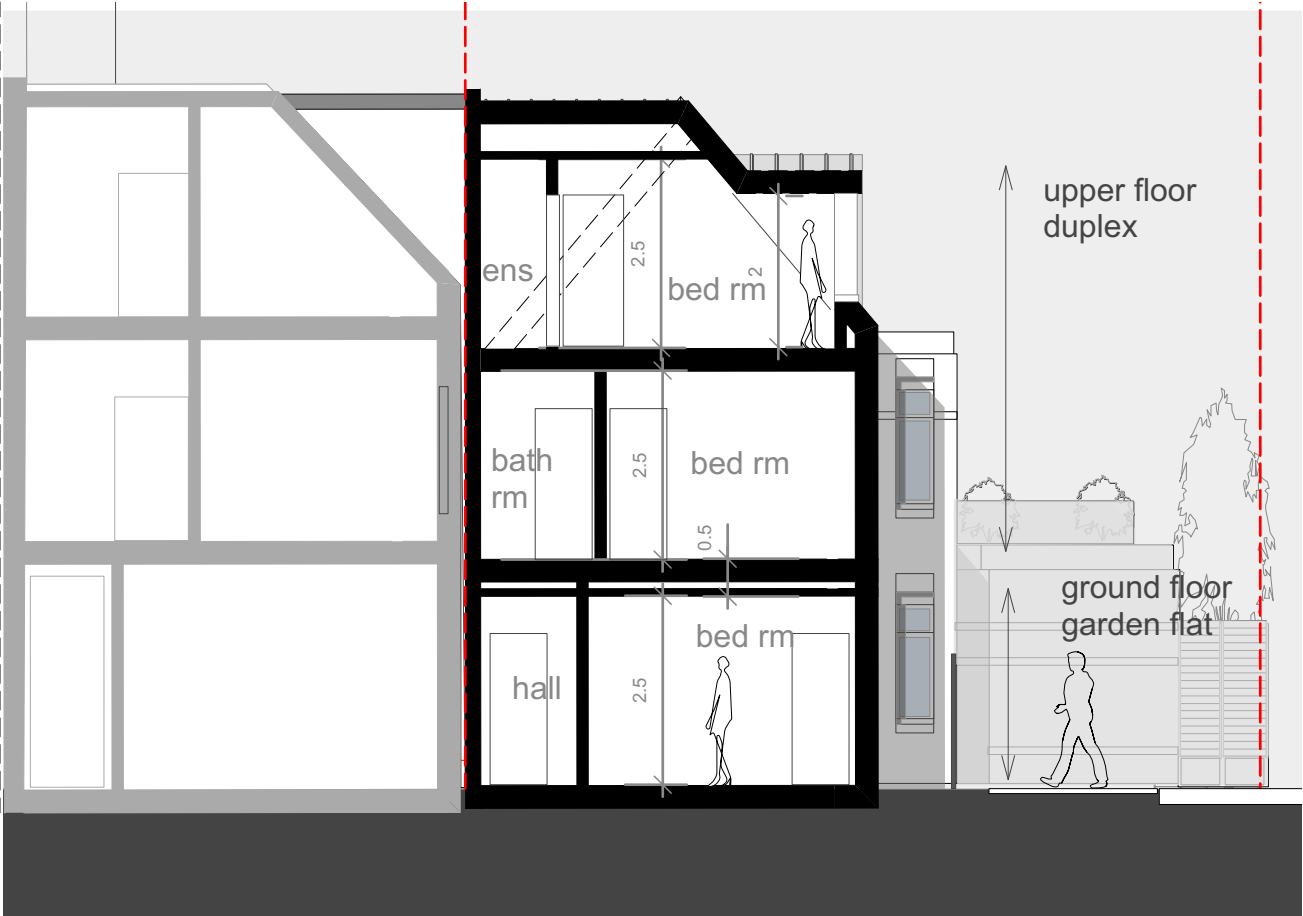


SECTION AA

PLANNING APPLICATION

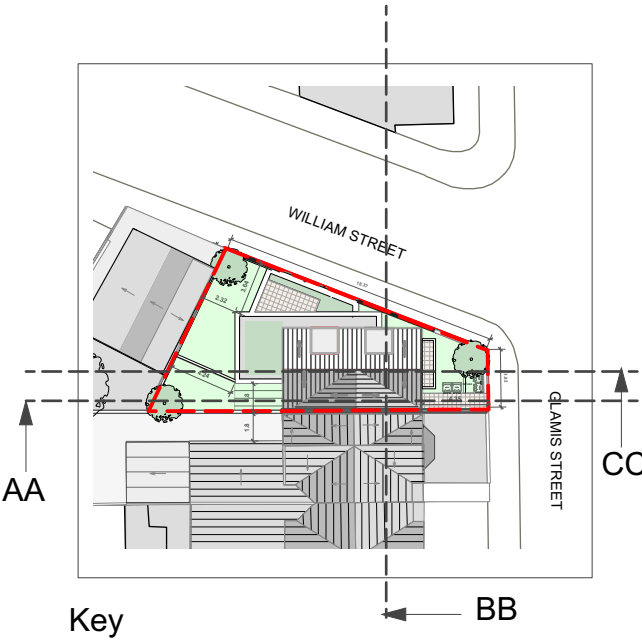

SECTION BB

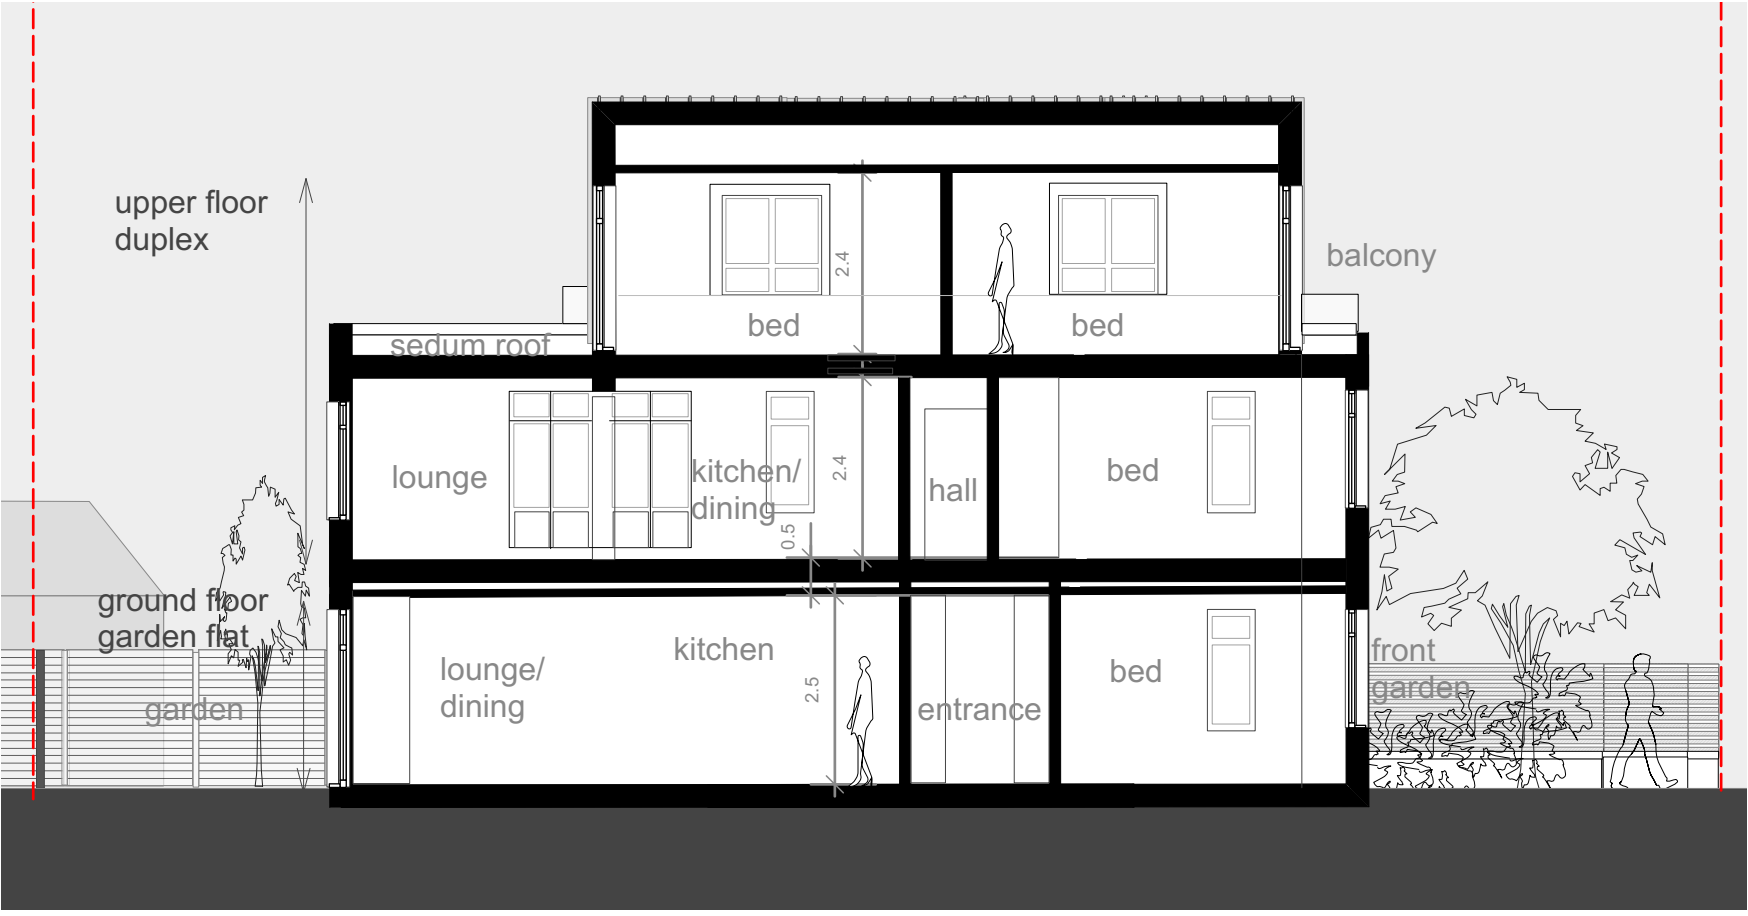

SECTION CC

site boundary - - - - -



Revisions	All drawings and ideas are copyright, and maynot be distributed, copied or issued without permission	Drawing titles Sections AA,BB and CC				Client NCTG PROPERTY LTD	Drawing No. PL 16	Nigel Crawley.architect ARB
		Date January 2026				Project Land at side of 35 Glamis Street		
		Drawn	NC	Scale	1:100/500			