

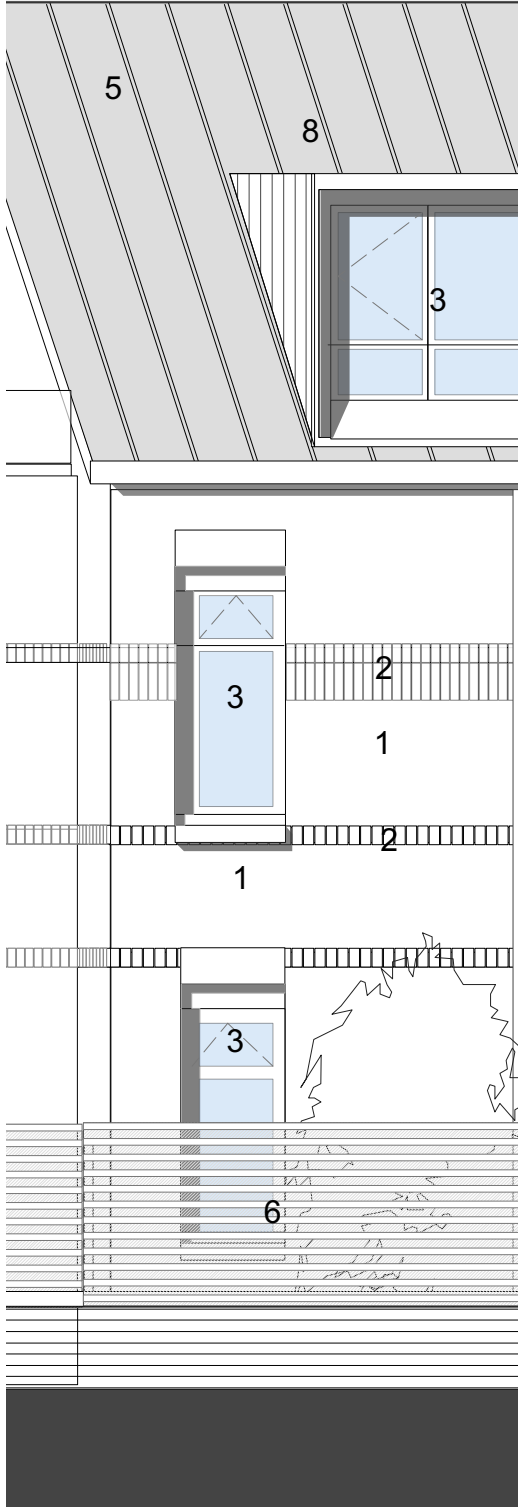
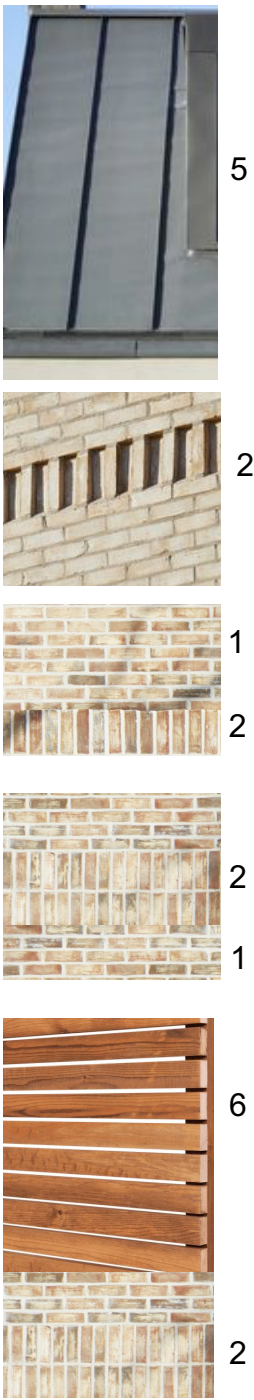


DESIGN DETAIL / MATERIALS

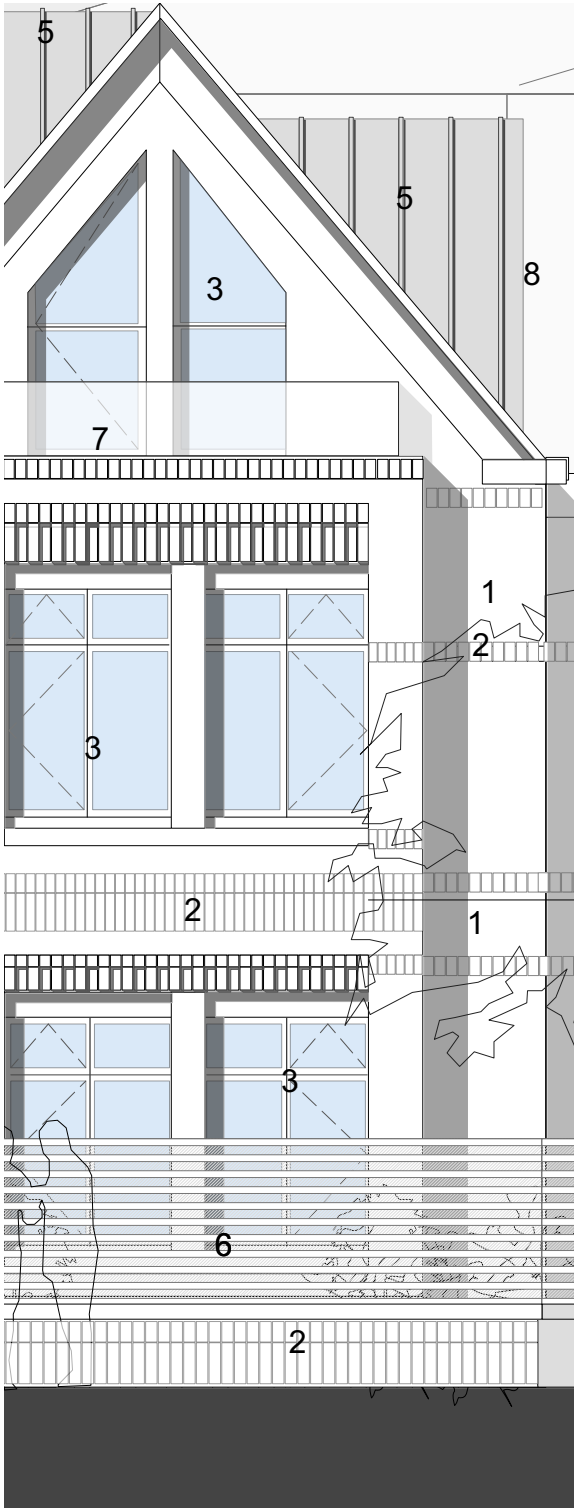

- 1. brick
- 2. brick course detail
- 3. pc grey glazing
- 4. timber door
- 5. pc grey standing seam roof
- 6. cedar slatted fence
- 7. glass balustrade
- 8. dormer window
- 9. solid timber fencing
- 10. new tree

1

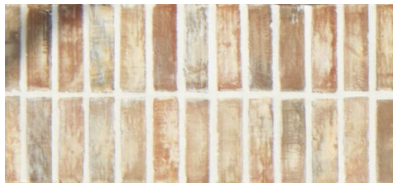

Brick precedent samples



Revisions	All drawings and ideas are copyright, and maynot be distributed, copied or issued without permission	Drawing titles				Client	Drawing No.	Nigel Crawley.architect ARB
		Design detail / materials				NCTG PROPERTY LTD		
		Date				Project		
		January 2026				Land at side of 35 Glamis Street	PL 17	
		Drawn	NC	Scale	1:50	@A3		