




EXISTING VIEW ON GLAMIS STREET

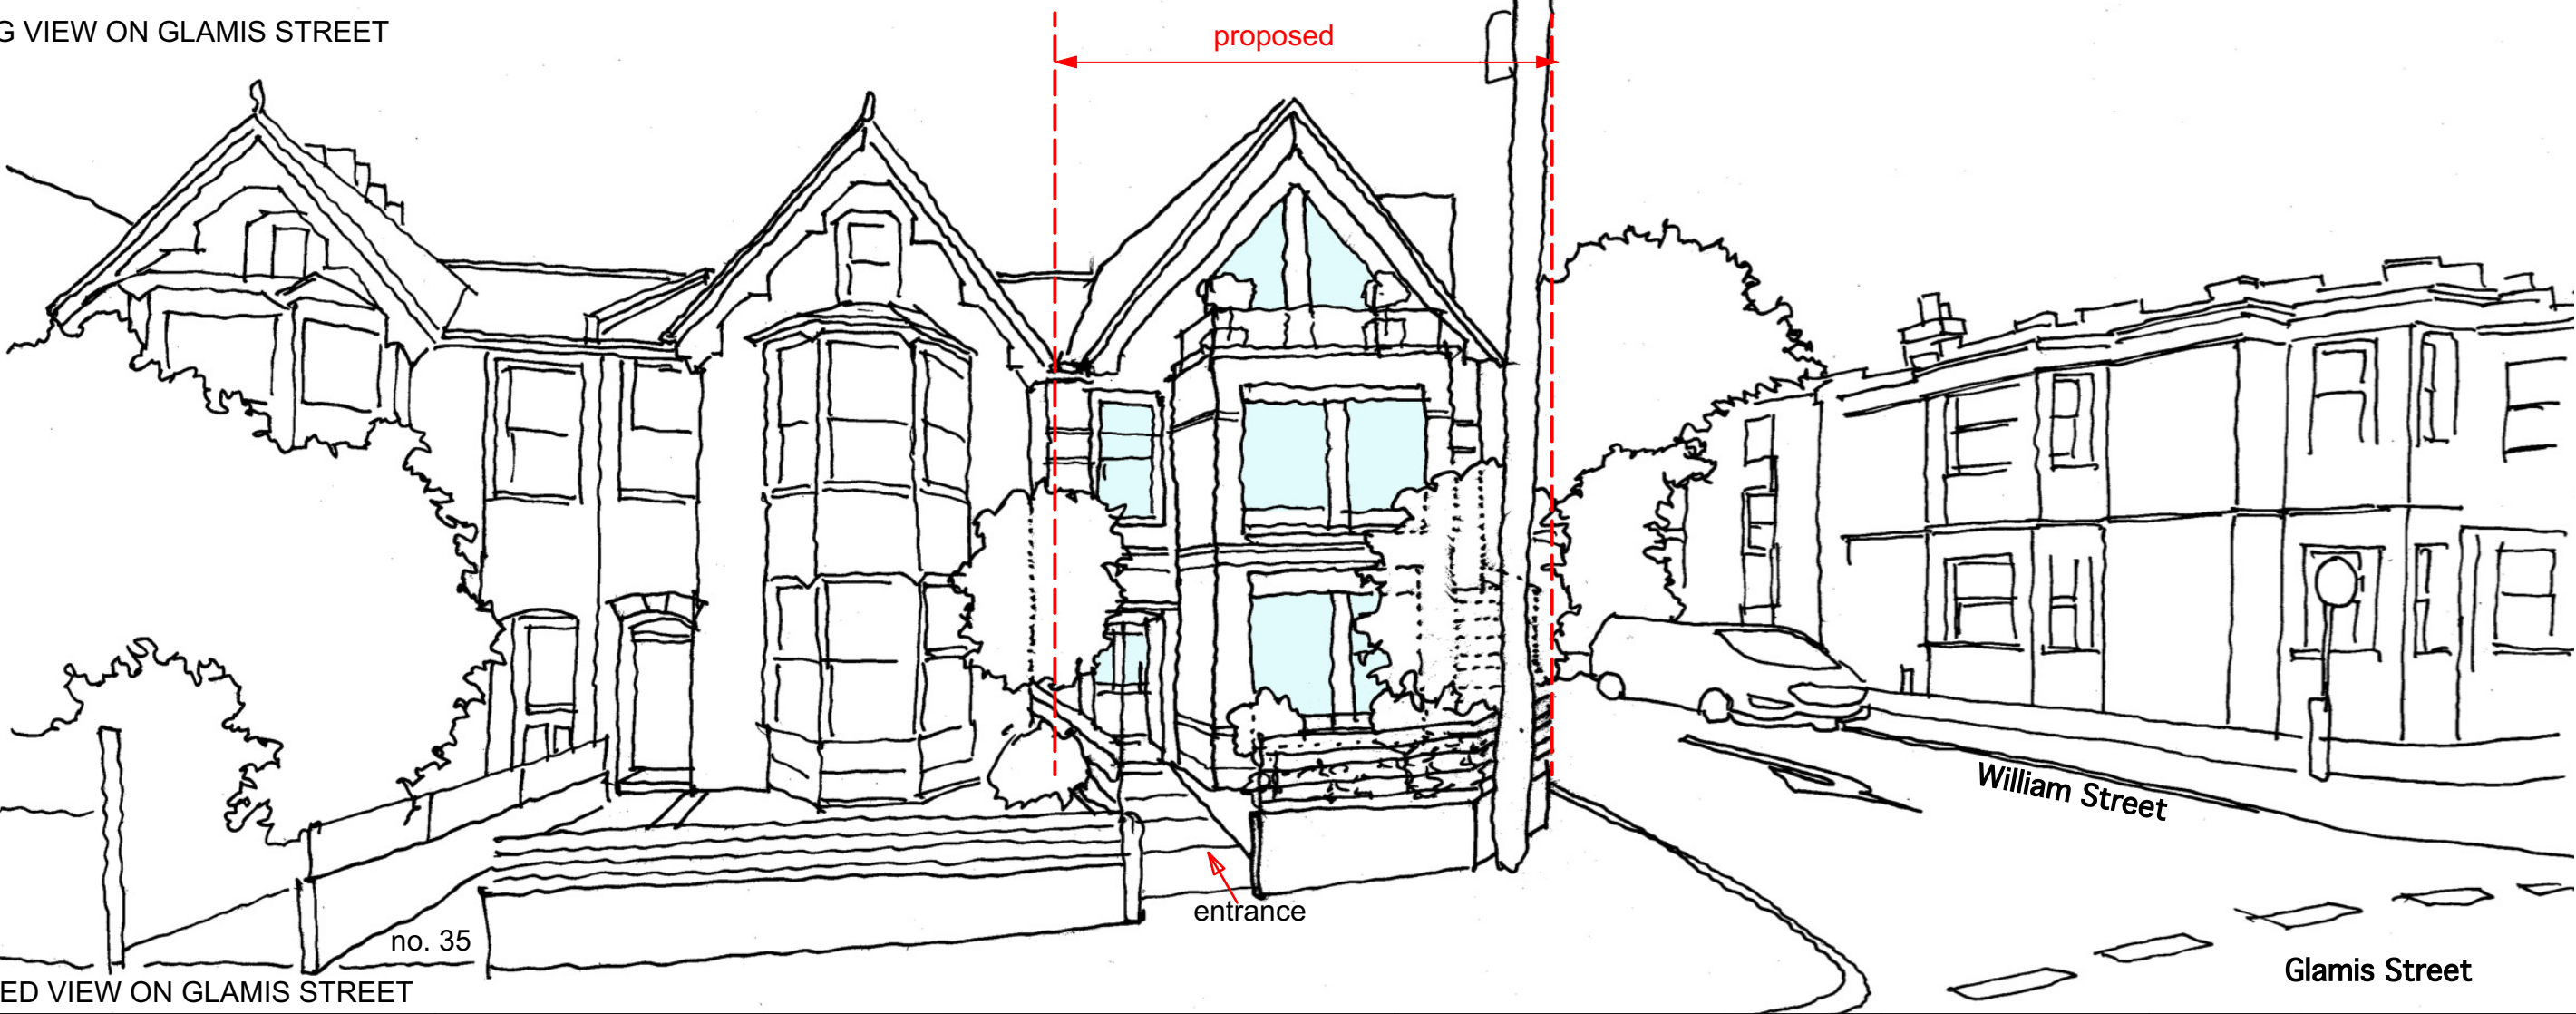

PROPOSED VIEW ON GLAMIS STREET

|           |   |                |    |       |     |                   |                                  |             |                             |
|-----------|---|----------------|----|-------|-----|-------------------|----------------------------------|-------------|-----------------------------|
| Revisions | All drawings and ideas are copyright, and maynot be distributed, copied or issued without permission | Drawing titles |    |       |     | Client            |                                  | Drawing No. | Nigel Crawley.architect ARB |
|           |   | Street view 01 |    |       |     | NCTG PROPERTY LTD |                                  |             |                             |
|           |   | Date           |    |       |     | Project           |                                  |             |                             |
|           |   | January 2026   |    |       |     |                   | Land at side of 35 Glamis Street | PL18        |                             |
|           |   | Drawn          | NC | Scale | nts | @A3               |                                  |             |                             |