


MATERIALS PRECEDENTS



EXISTING VIEW ON CORNER OF GLAMIS STREET AND WILLIAM STREET

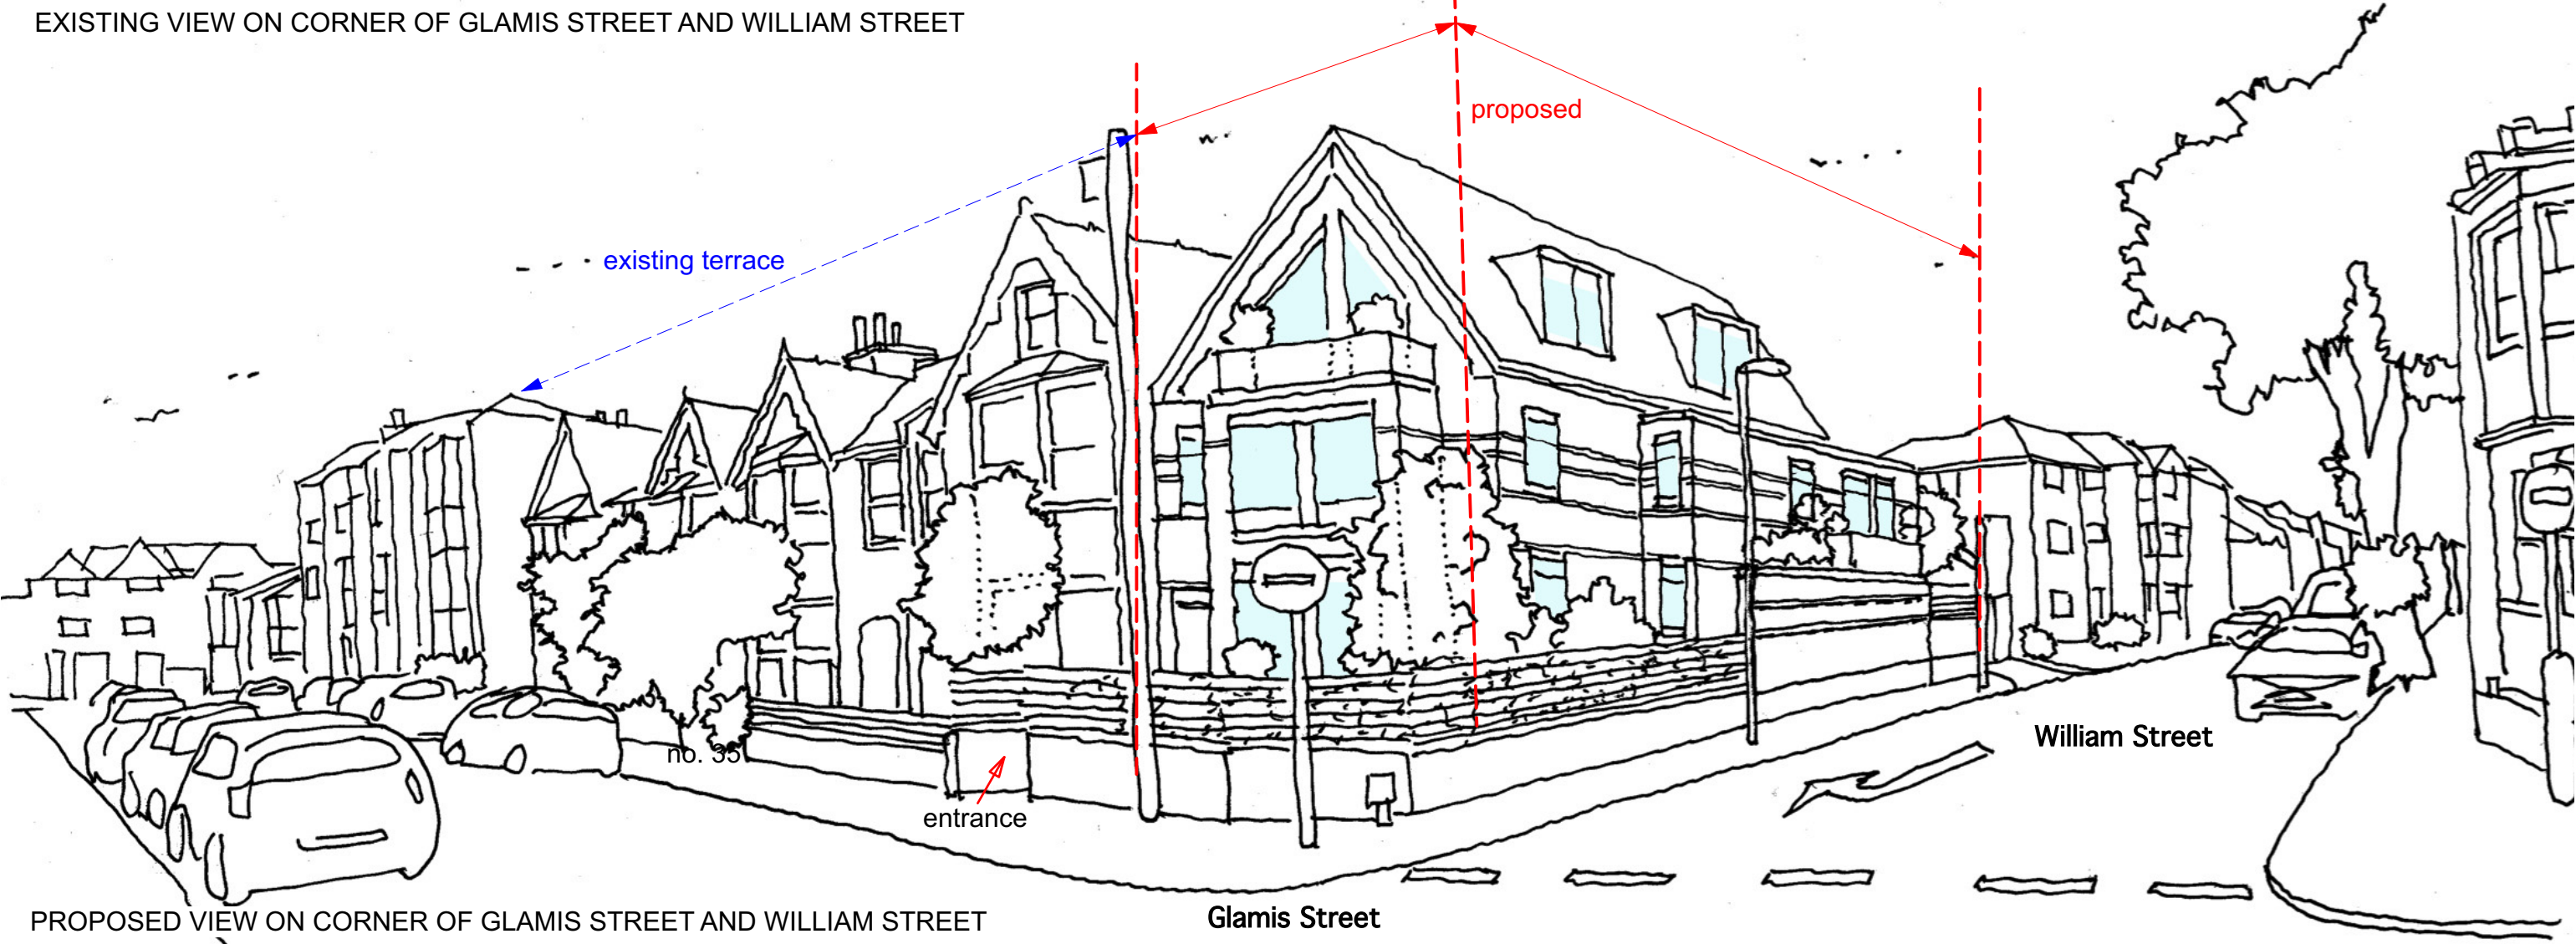

PROPOSED VIEW ON CORNER OF GLAMIS STREET AND WILLIAM STREET

Revisions	All drawings and ideas are copyright, and maynot be distributed, copied or issued without permission	Drawing titles				Client	Drawing No.	Nigel Crawley.architect ARB
		Street view 02				NCTG PROPERTY LTD		
		Date				Project		
		Drawn	NC	Scale	nts	@A3	Land at side of 35 Glamis Street	