



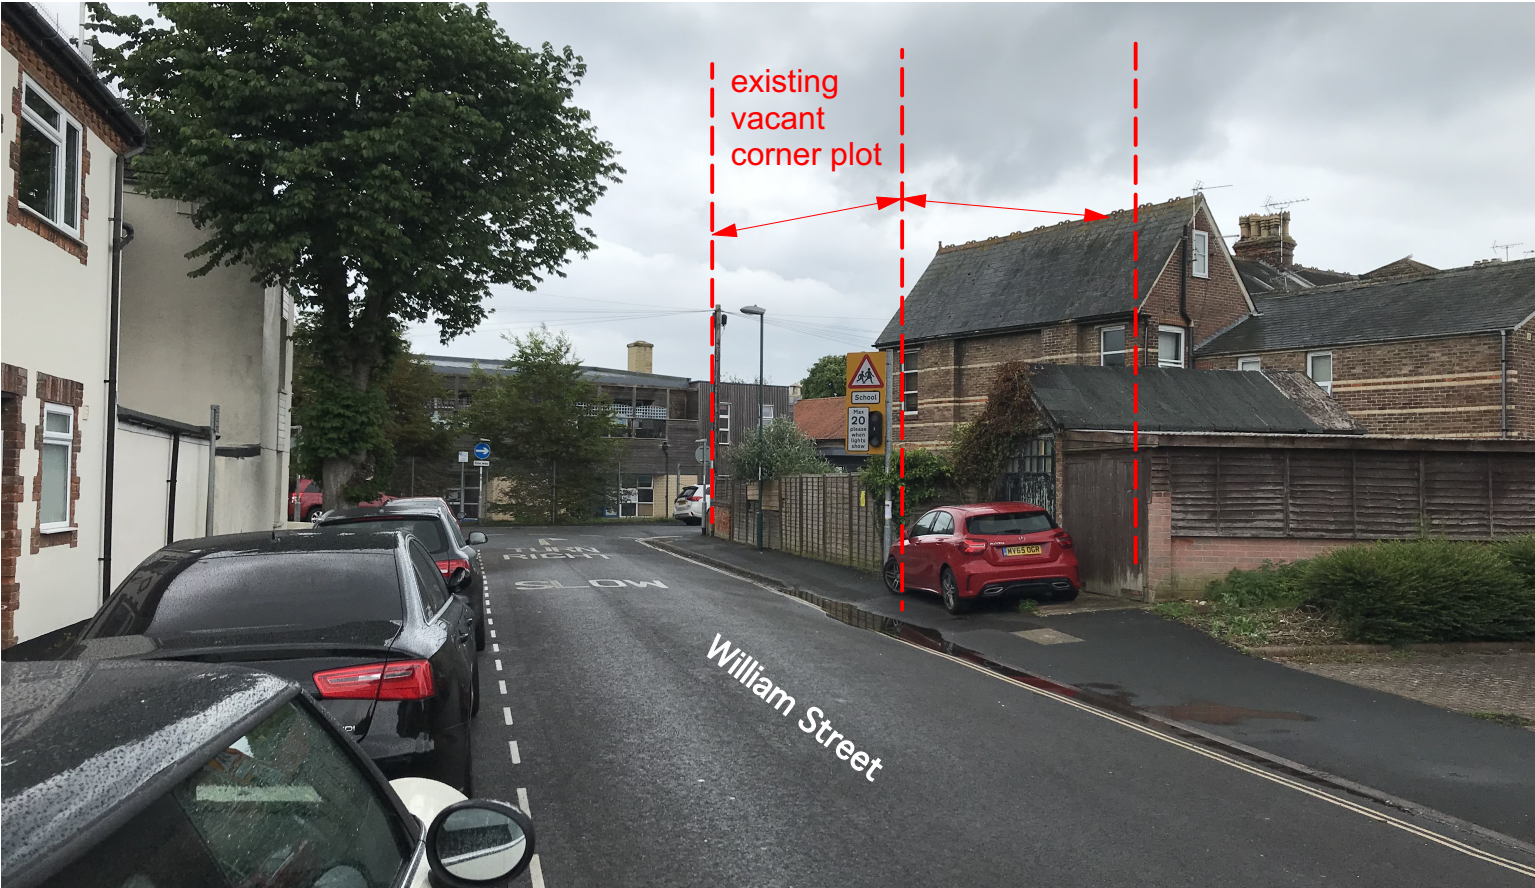

EXISTING VIEW ALONG WILLIAM STREET TO GLAMIS STREET

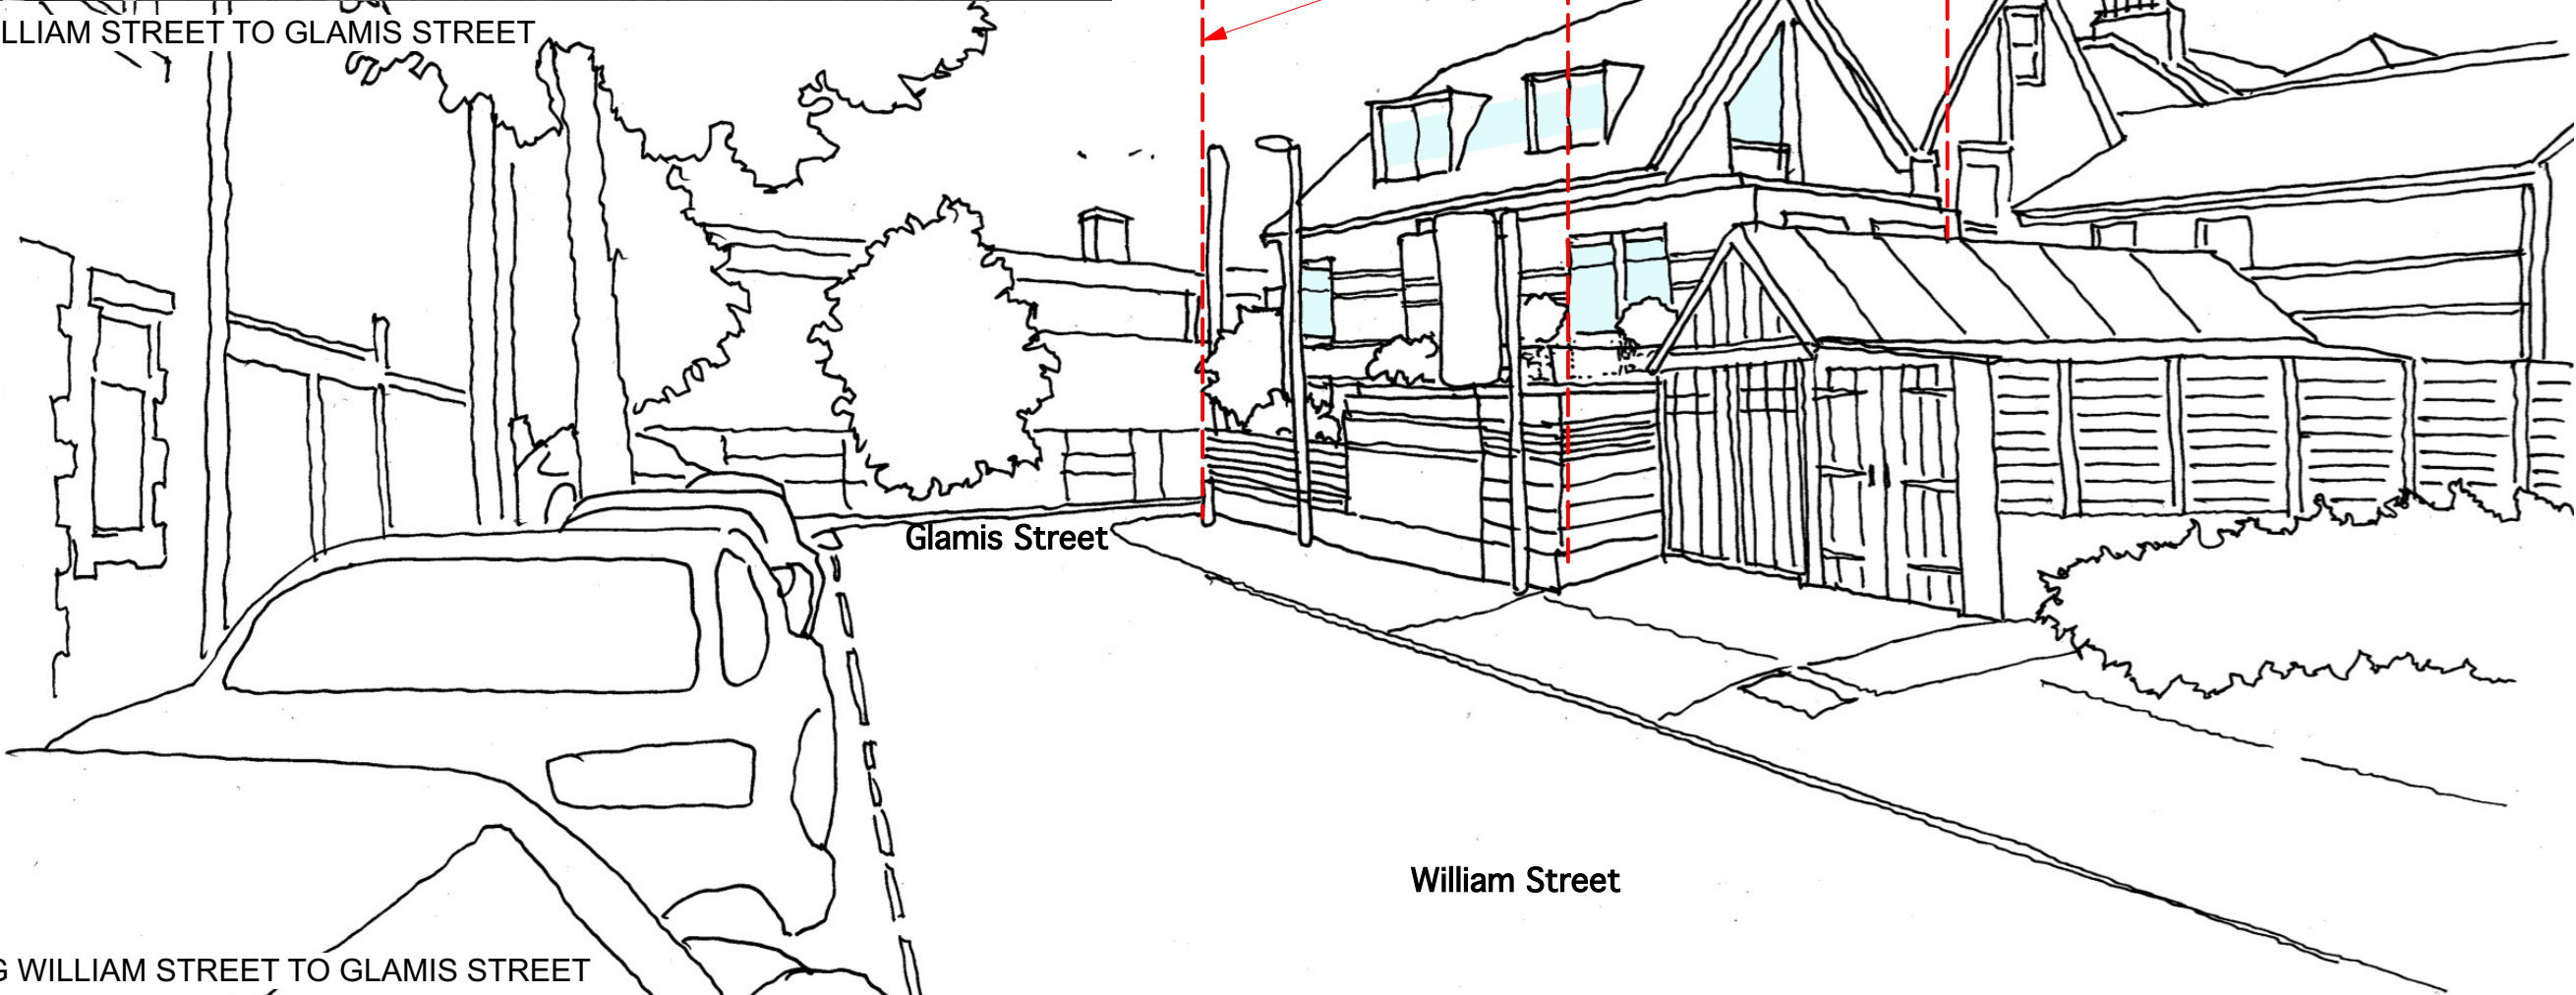

PROPOSED VIEW ALONG WILLIAM STREET TO GLAMIS STREET

Revisions	All drawings and ideas are copyright, and maynot be distributed, copied or issued without permission	Drawing titles				Client		Drawing No.	Nigel Crawley.architect ARB
		Street view 03				NCTG PROPERTY LTD			
		Date				Project			
		Drawn	NC	Scale	nts	@A3	Land at side of 35 Glamis Street	PL20	