



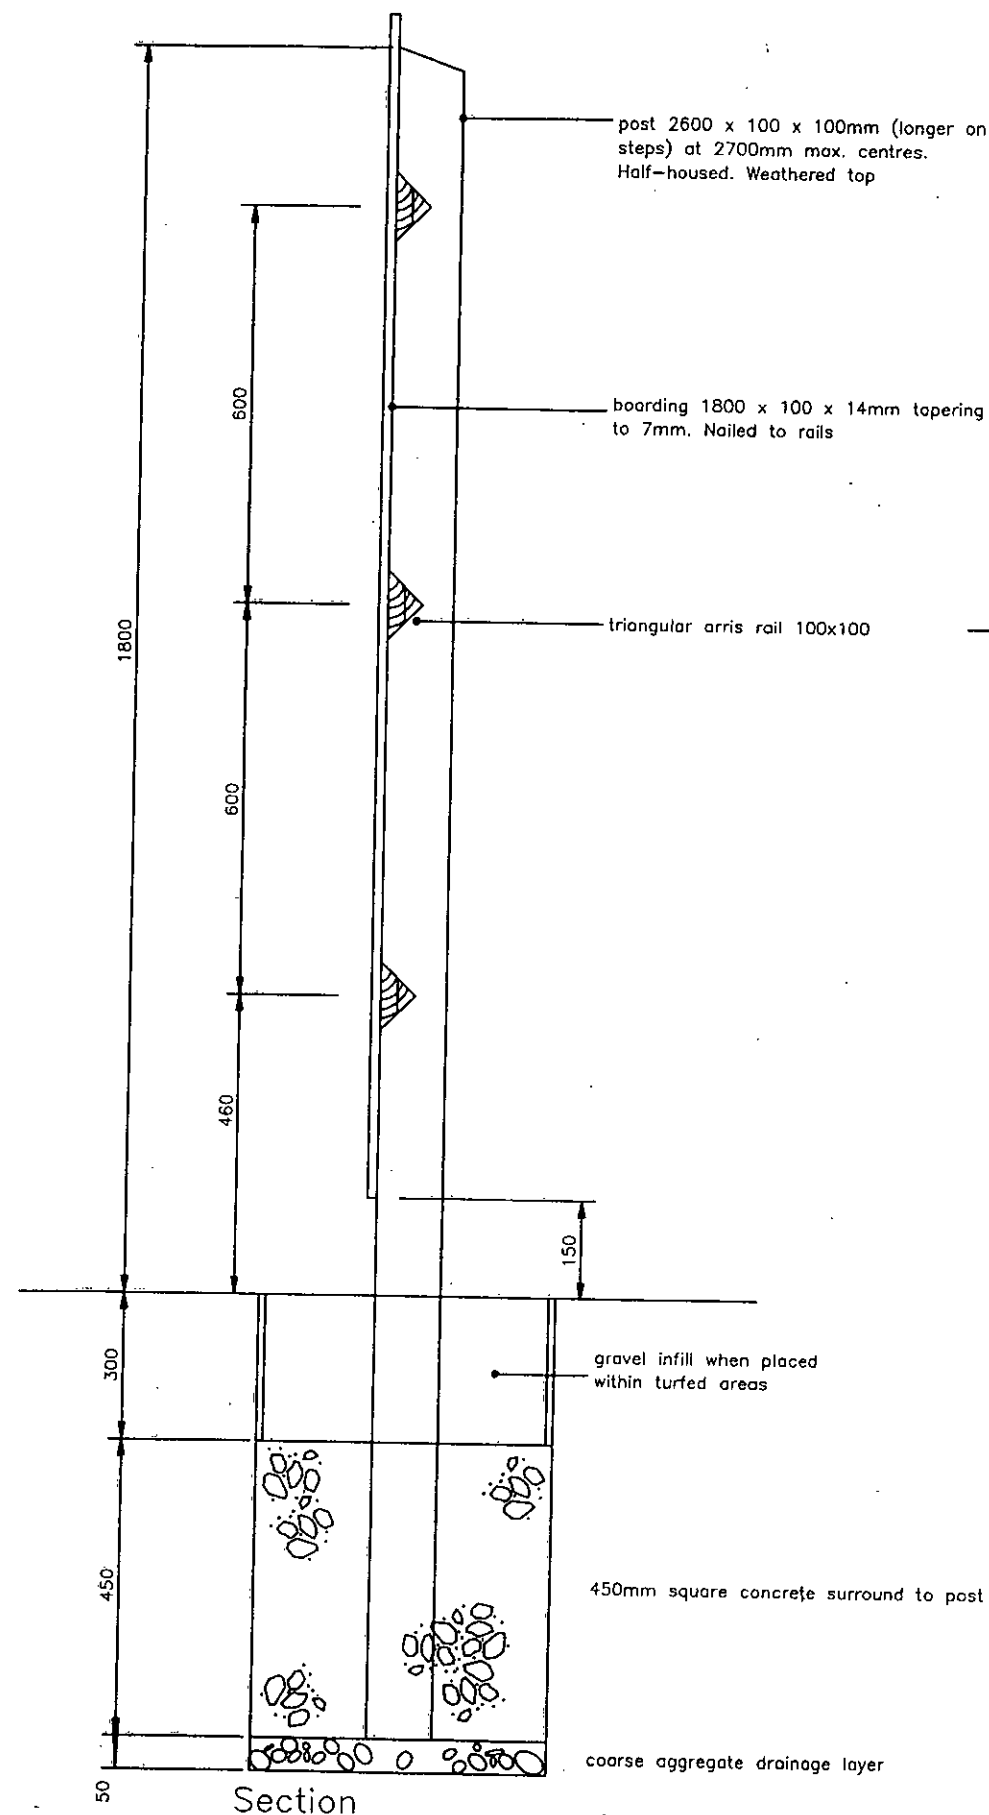

Section

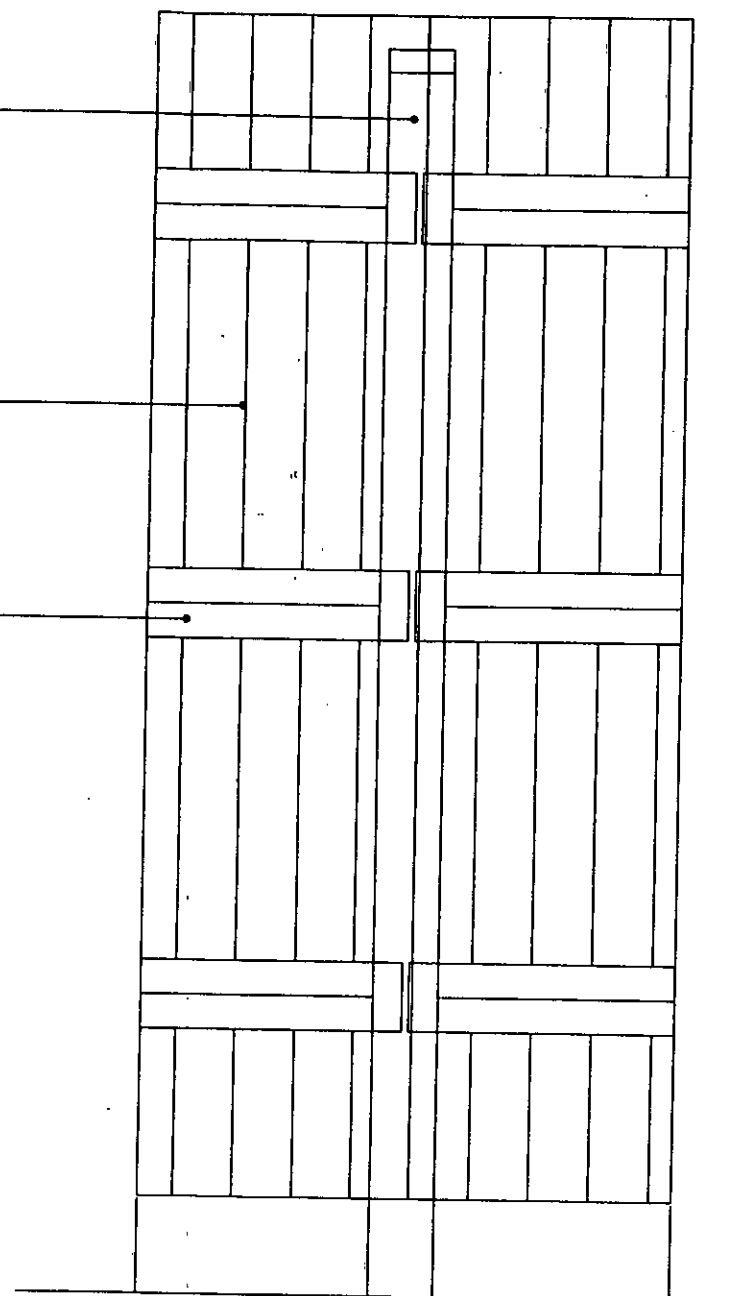

Elevation

NOTES:

1. This drawing is to be read in conjunction with the project specification.
2. All timber to be sawn sw vacuum pressure impregnated with CAA preservative to BS5589 and with 2-coats of preservative stain.
3. All fittings to be galvanised.
4. To be used only in exceptional circumstances -- post and rail fences to be located in a manner whereby they are not visible and not necessarily to reflect boundary ownership.

NHBC Registration No.: 03344

Remarks:
Drawing formerly SD03.05.09

900 External Works -- General
970 Hardscape
971 Fencing
1.8m High Close-Boarded Fence



CONSTRUCTION DETAIL

McCarthy & Stone (Developments) Ltd.
STANDARD DRAWINGS

971 CD 005 - 02.02

27 FEB 02