
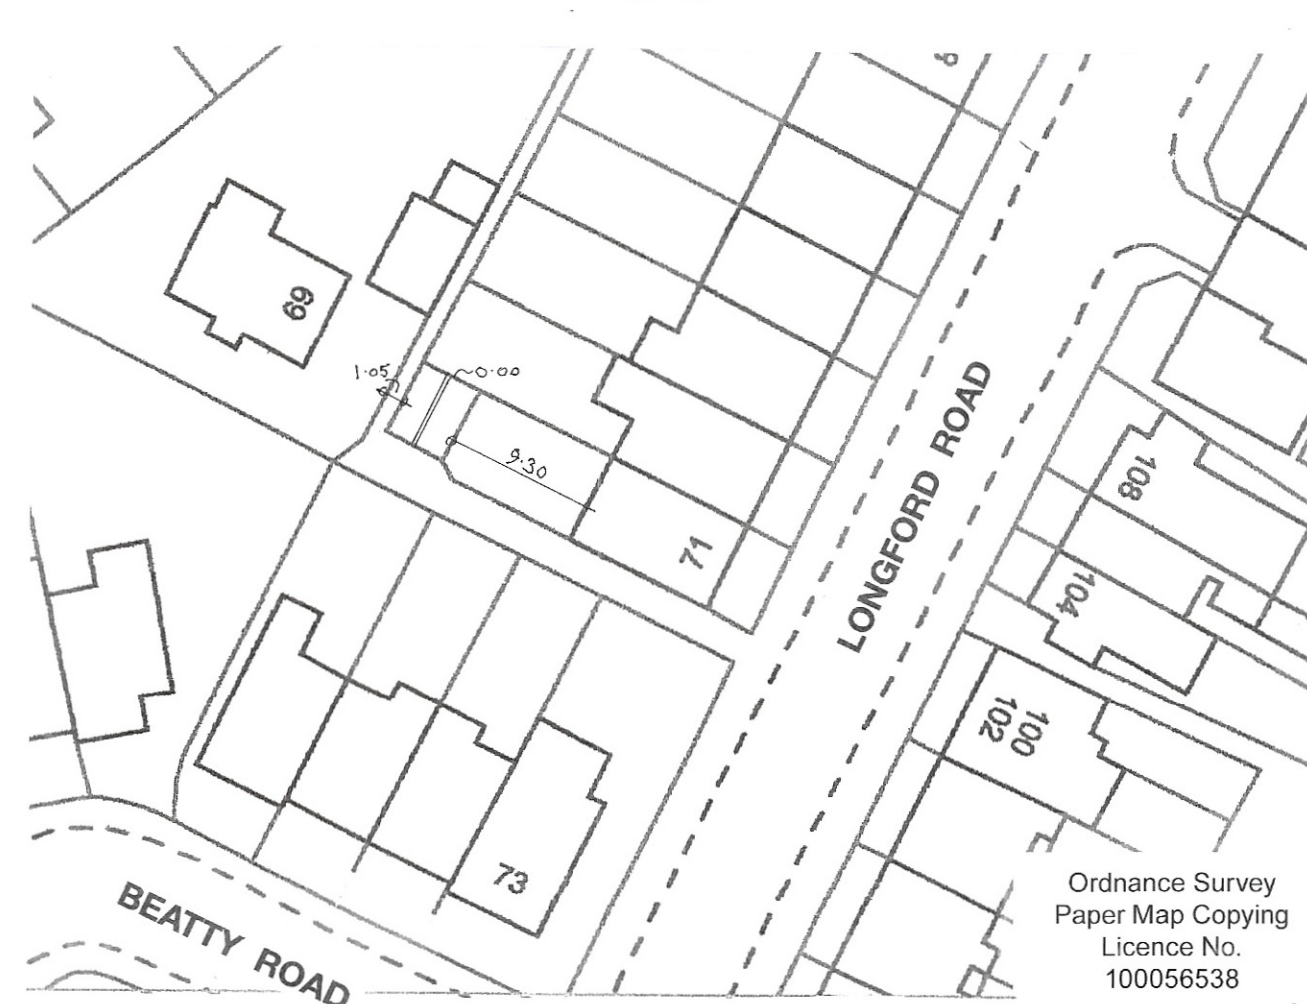


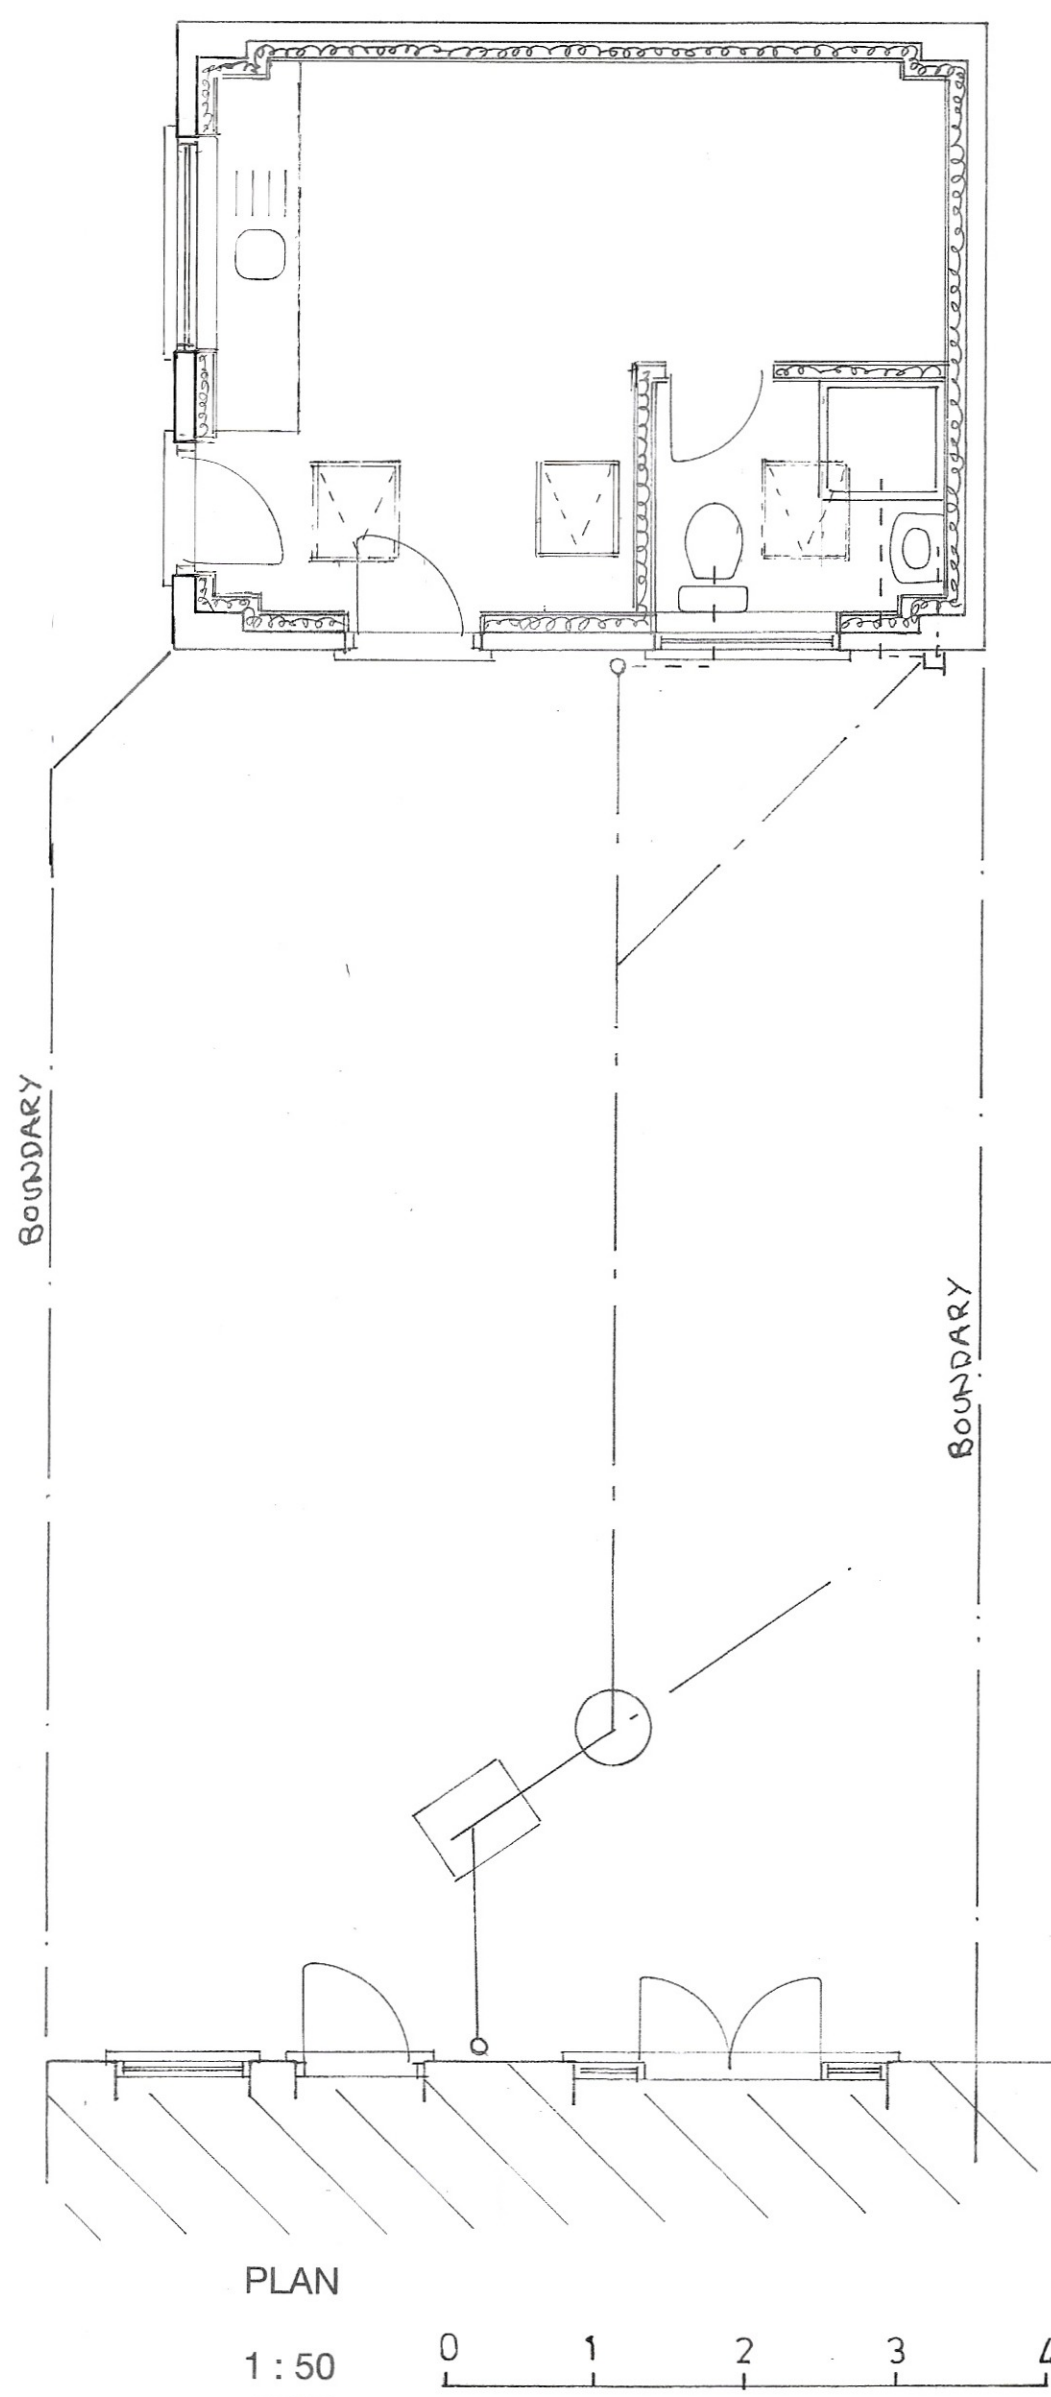

Sheet 1 a of 2

PROPOSED CONVERSION OF DETACHED GARAGE TO FORM ANNEXE
AT 71, LONGFORD ROAD, BOGNOR REGIS FOR MS. J. OWEN.

Bryan Butcher
Rainbow Cottage
Nyetimber Lane
Bognor Regis PO21 3JX
01243 266871
07973 233442
bryan.butcher@btinternet.com
www.bryanbutcher.com