

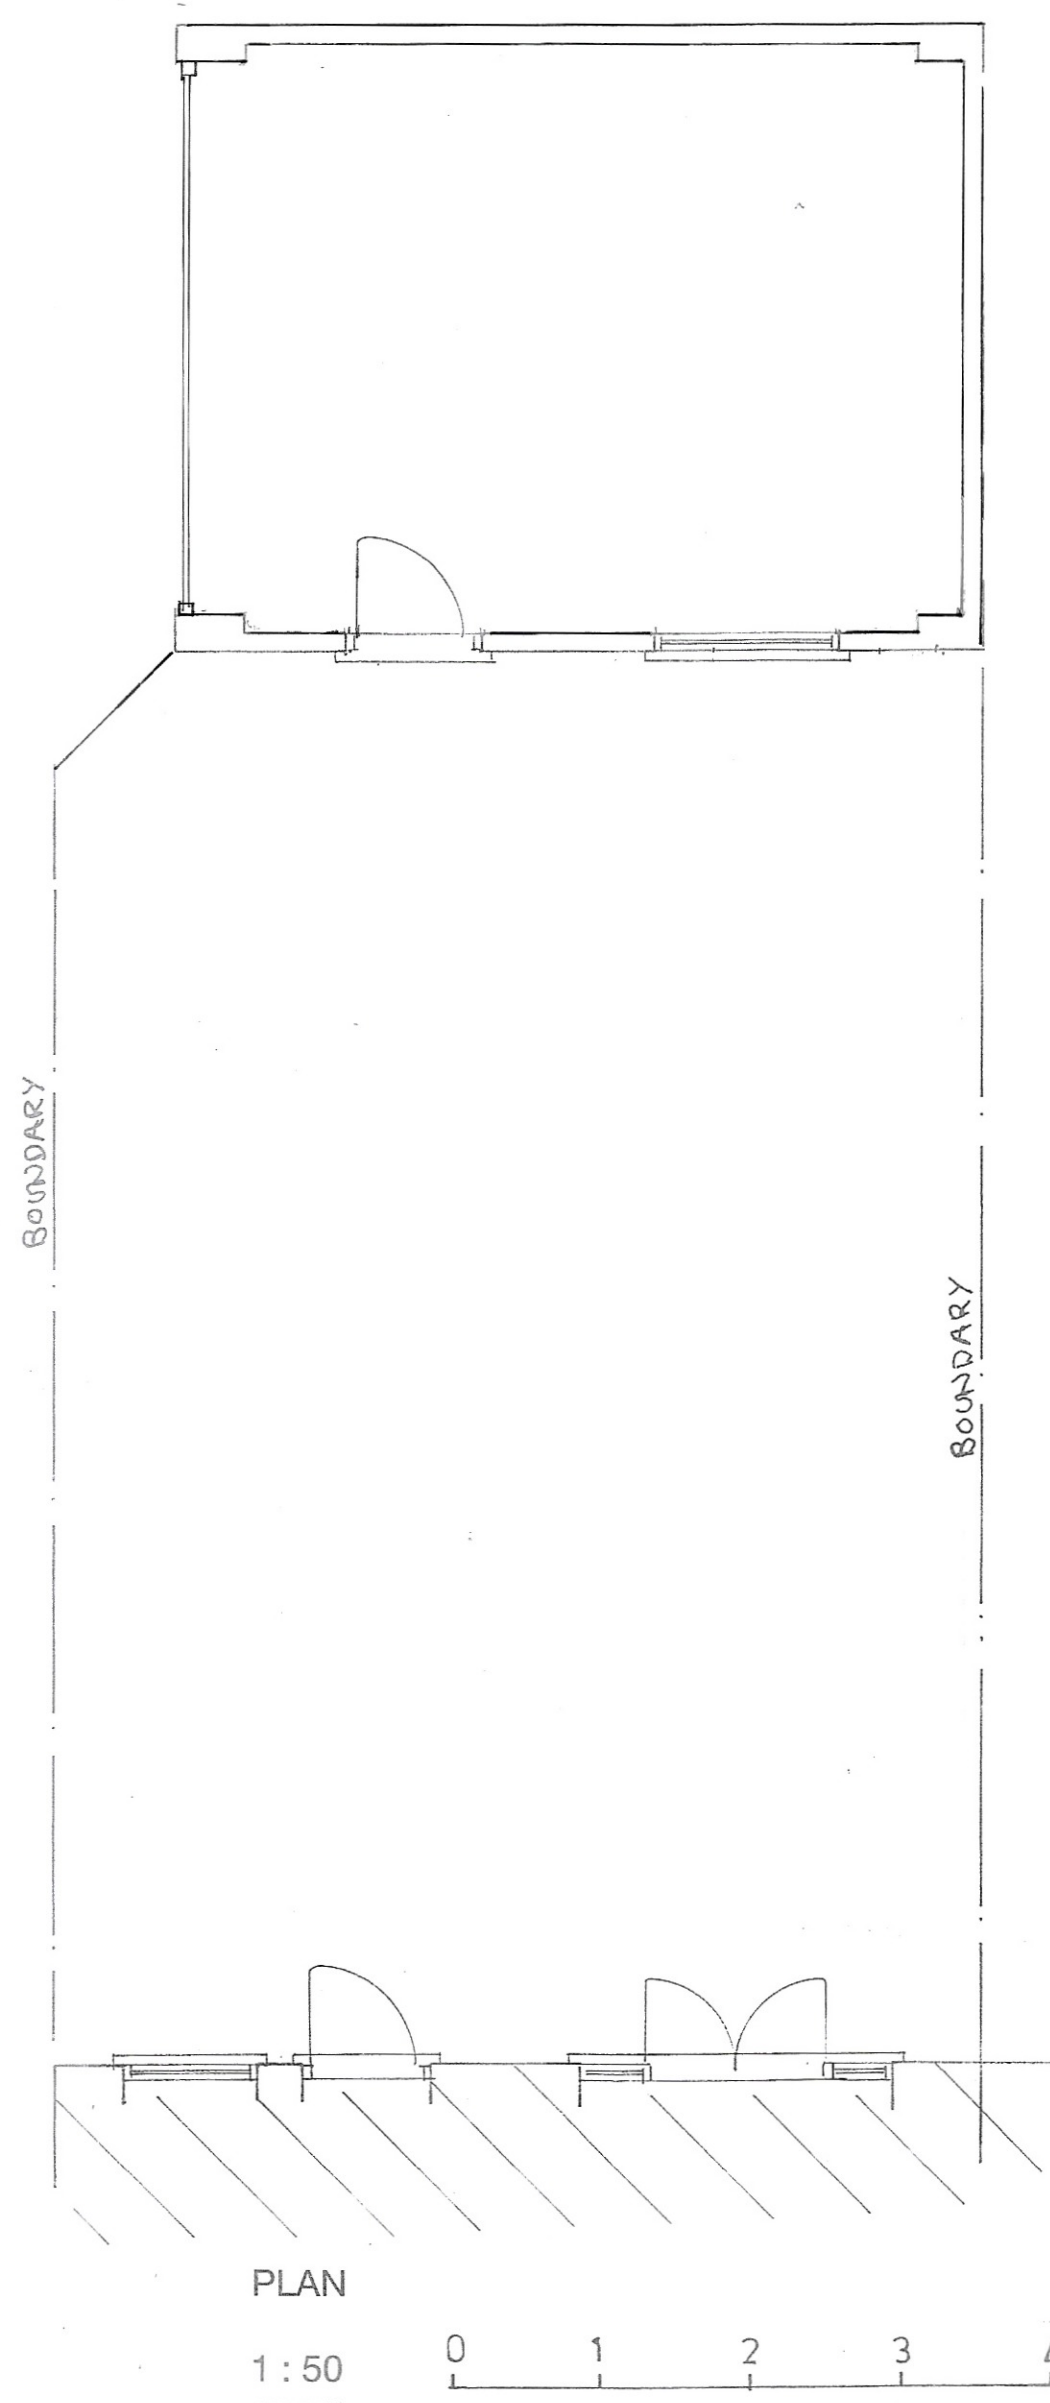
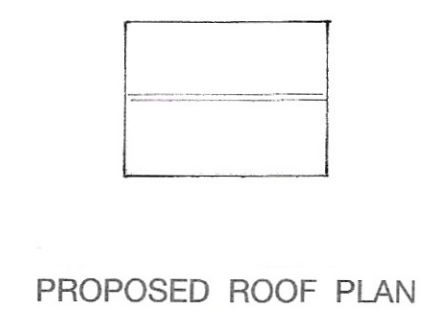
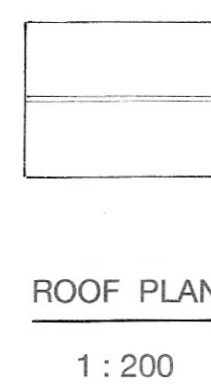


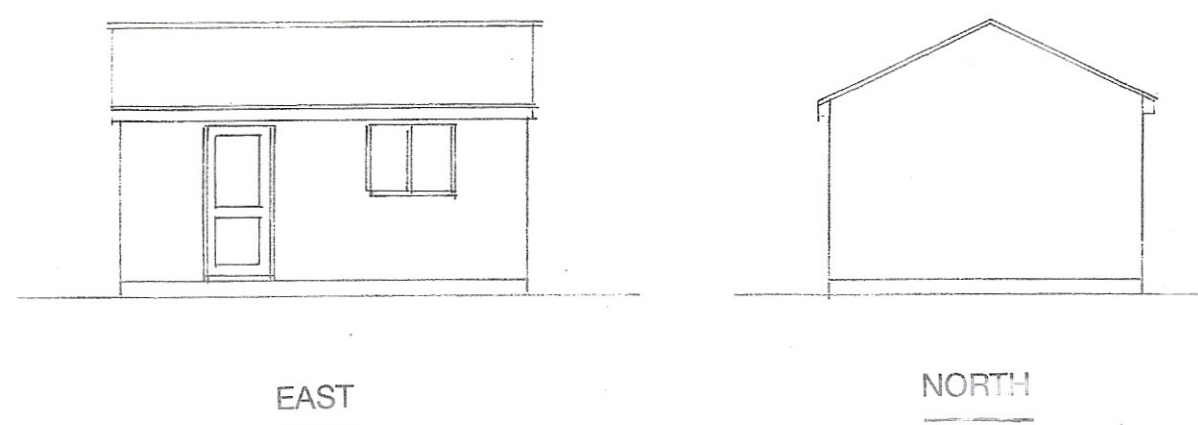

Existing

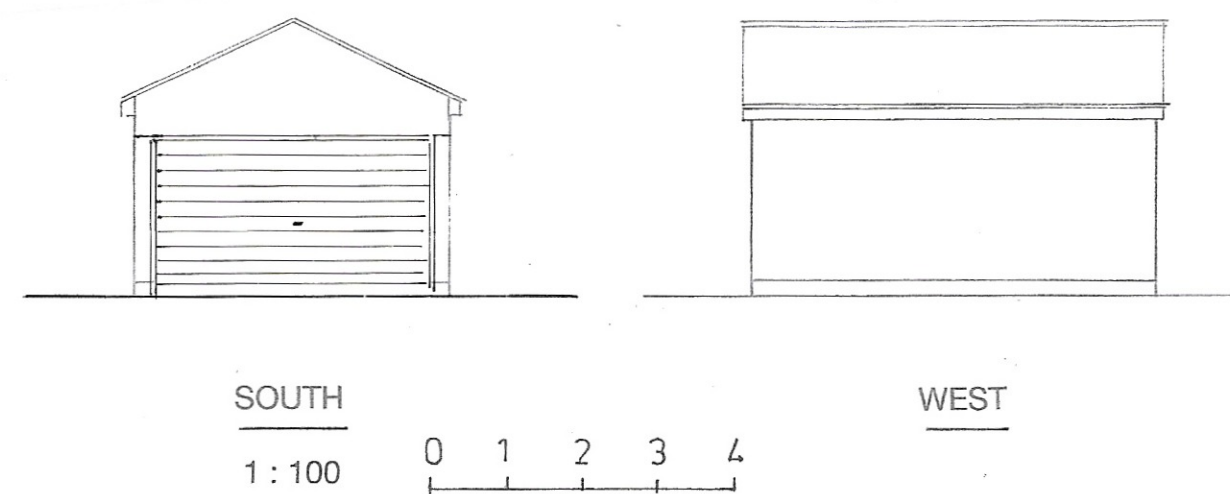

PROPOSED CONVERSION OF DETACHED GARAGE TO FORM ANNEXE
AT 71, LONGFORD ROAD, BOGNOR REGIS FOR MS. J. OWEN.

Sheet 2 of 2

Bryan Butcher
Rainbow Cottage
Nyetimber Lane
Bognor Regis PO21 3JX
01243 266871
07973 233442
bryan.butcher@btinternet.com
www.bryanbutcher.com