


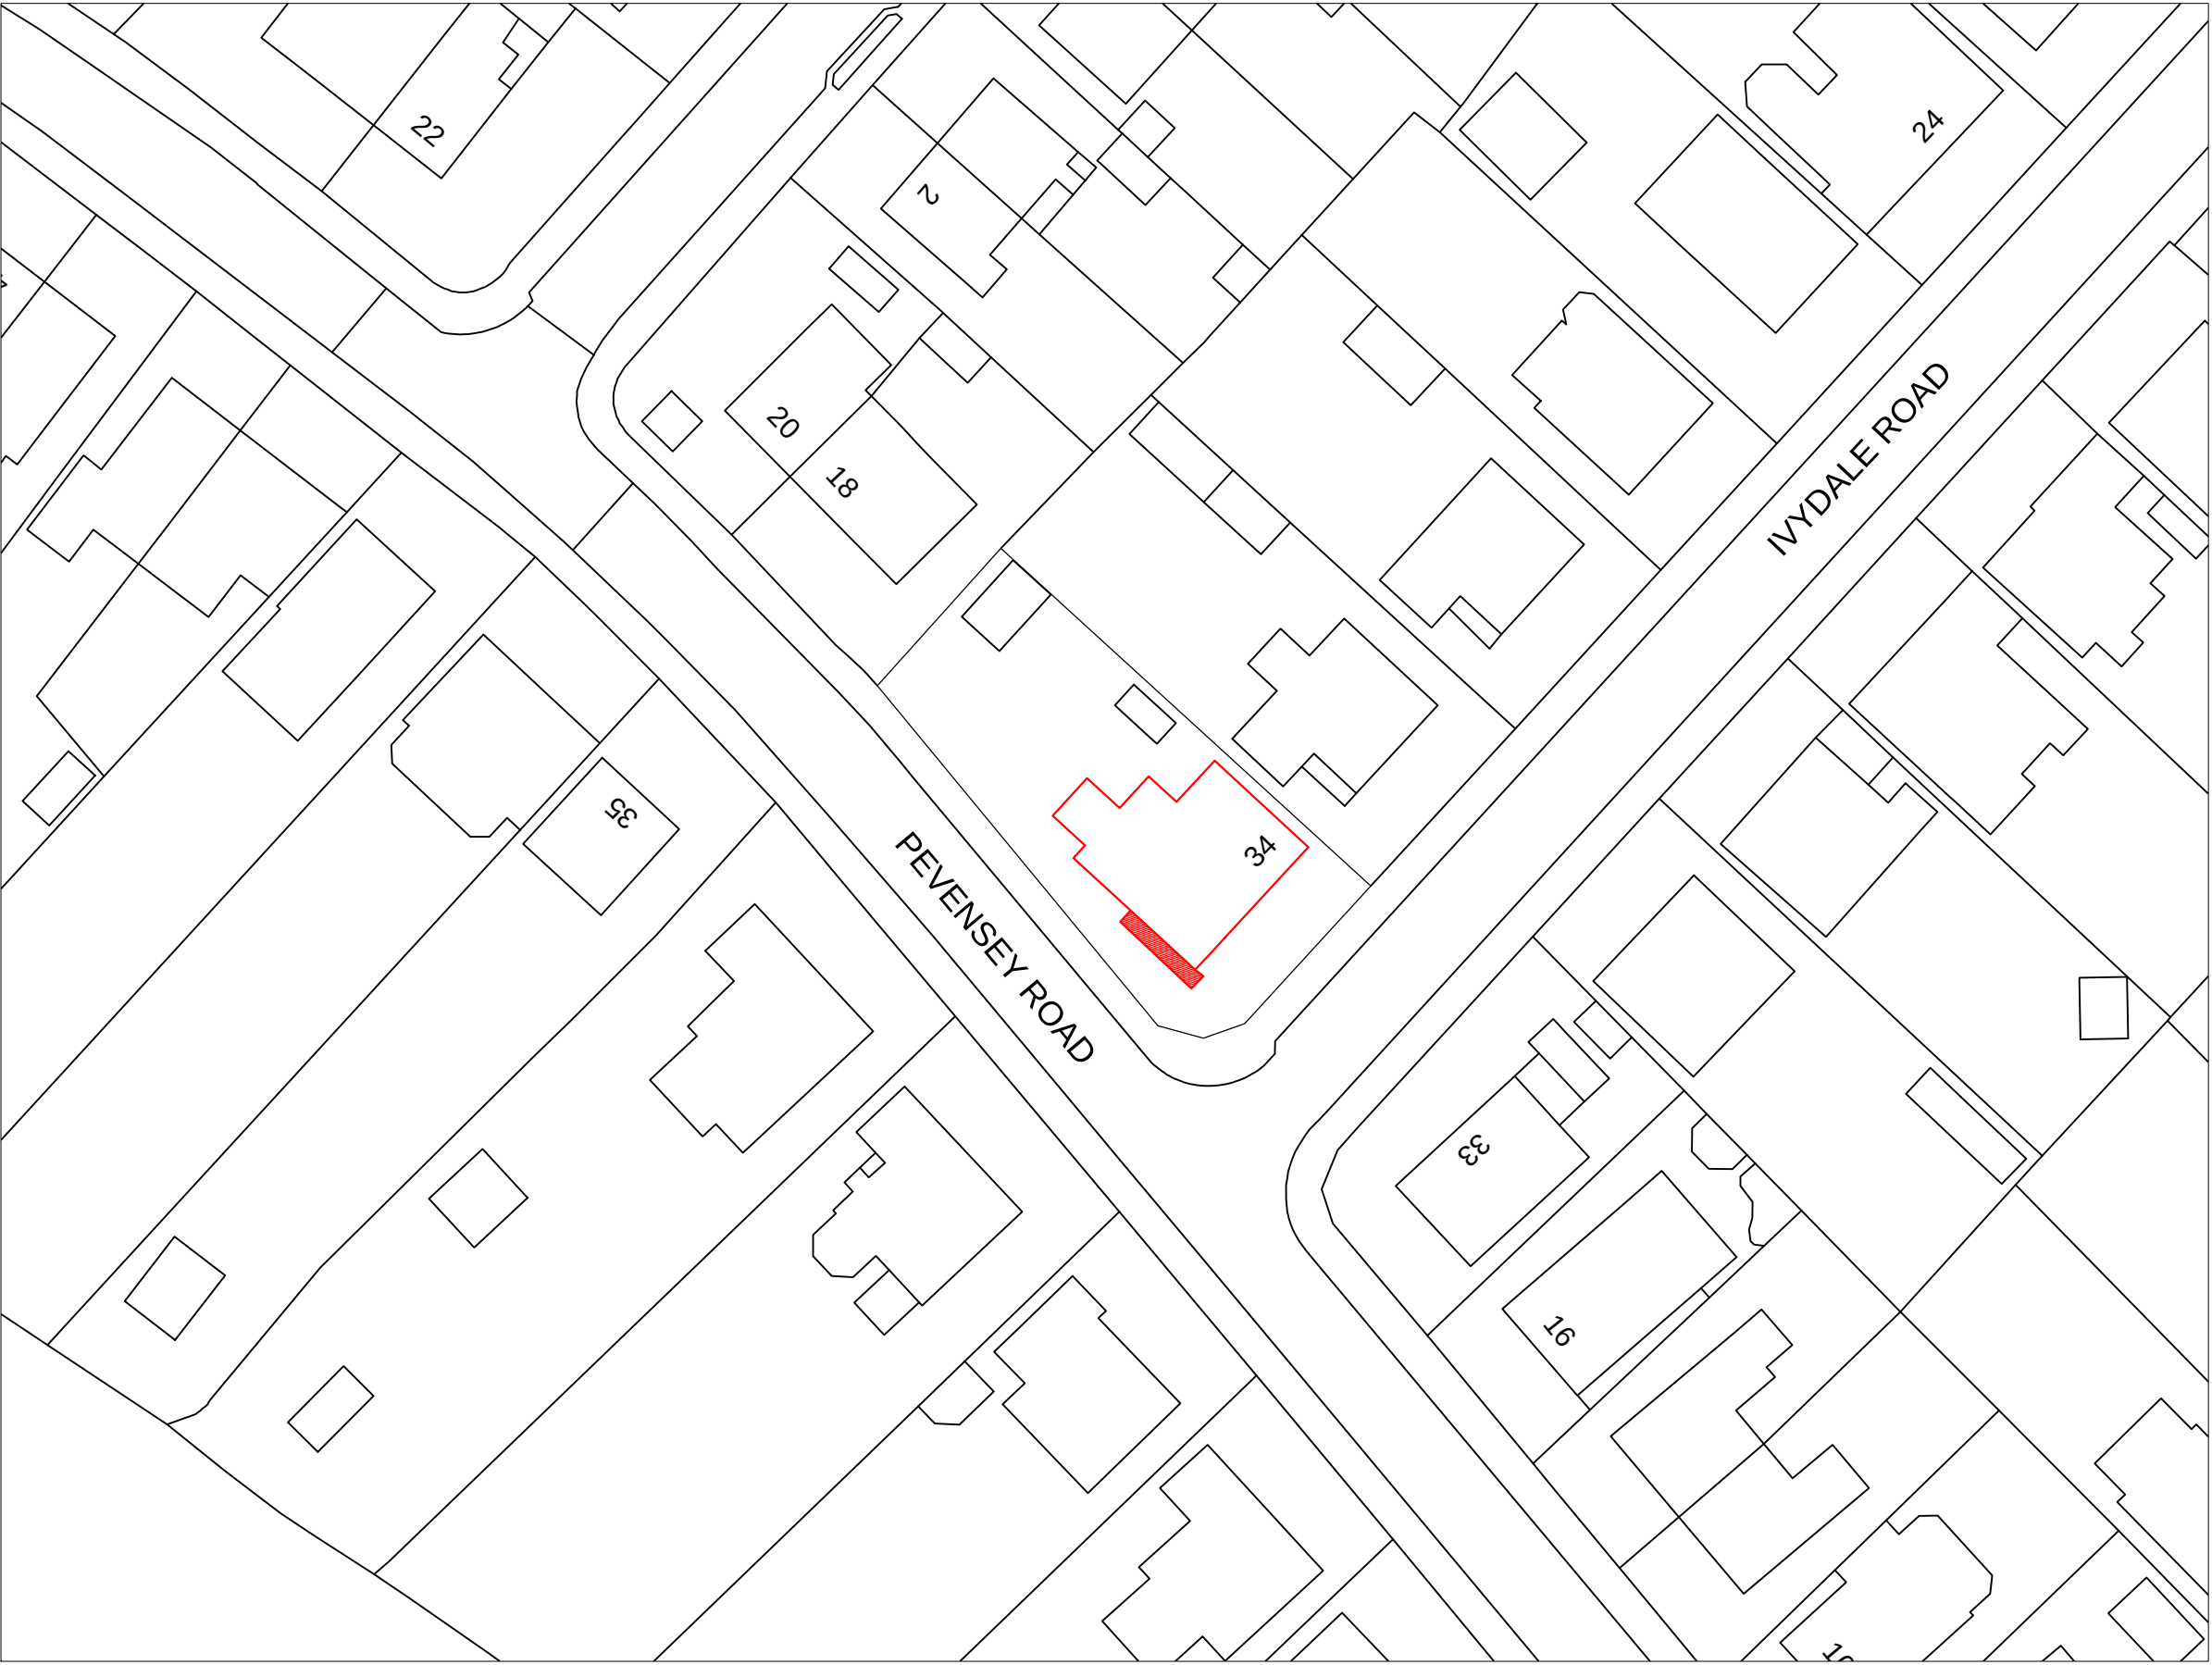

BLOCK PLAN - 1:500



LOCATION PLAN - 1:1250

NOTES:

1. All dimensions are in mm and must be checked on site.
2. Drawings are to be read in conjunction with accompanying documents.
3. Any errors or inaccuracies should be brought to the attention of Amber Living.

Contact Information
Unit 3, Tungsten Building, George Street, Portslade, Brighton, BN41 1RA Tel: 01273 410836 Email: simon@amberliving.co.uk

Client Name Mrs Rosemary Johnson

Address 34 Ivydale Road, Bognor Regis, PO21 5LY

Drawing Title OS Mapping

Drawing Reference LH/03/IVYDALE Date 19/2/19

Scale Location Plan-1:1250 Block Plan-1:500 Paper-Drawn By A3 LH SM Checked By SM Direction 