




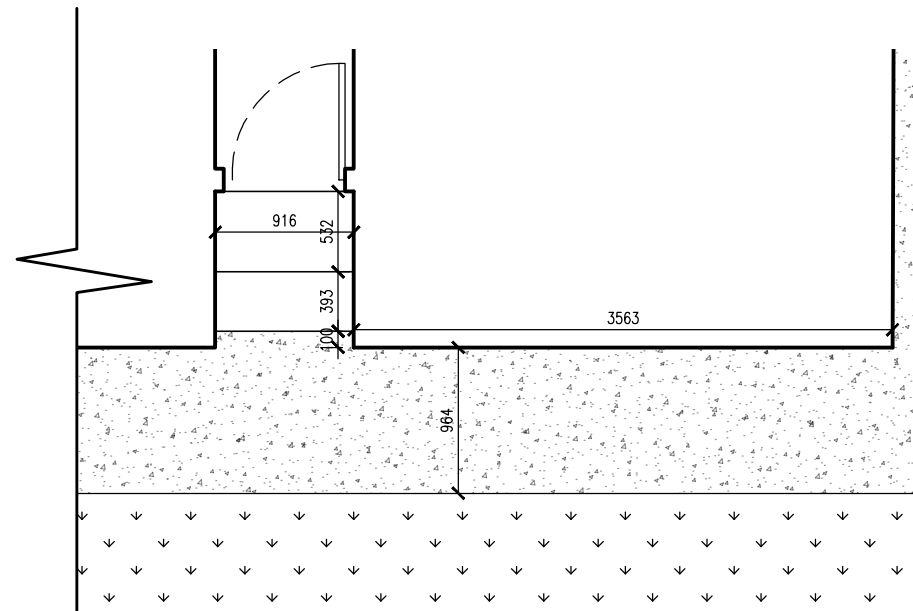


EXISTING PLAN 1:50

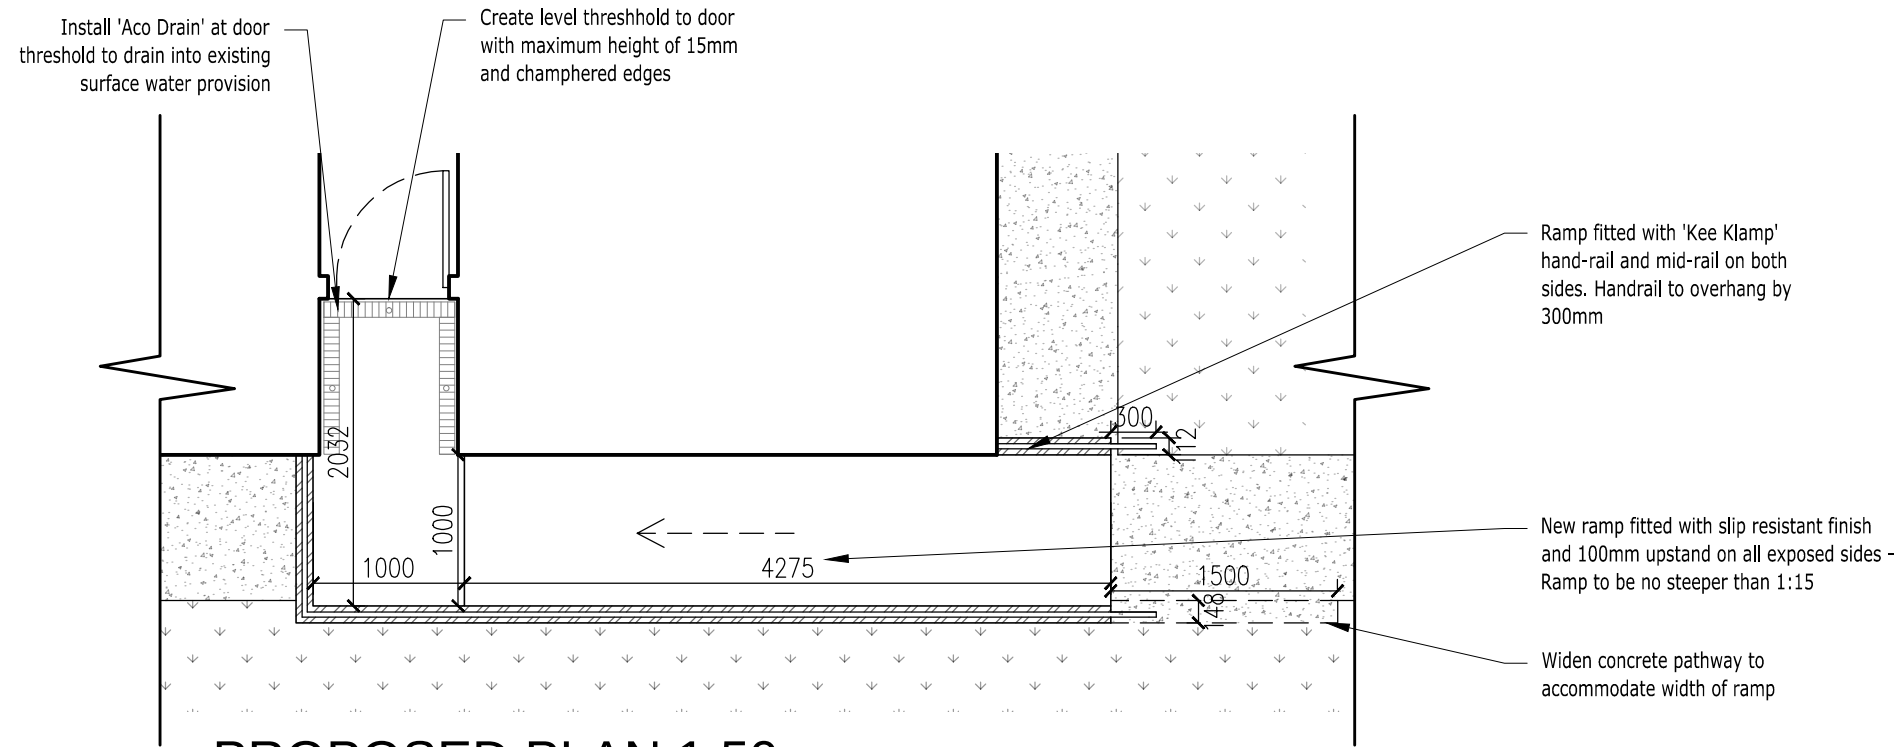


PROPOSED PLAN 1:50

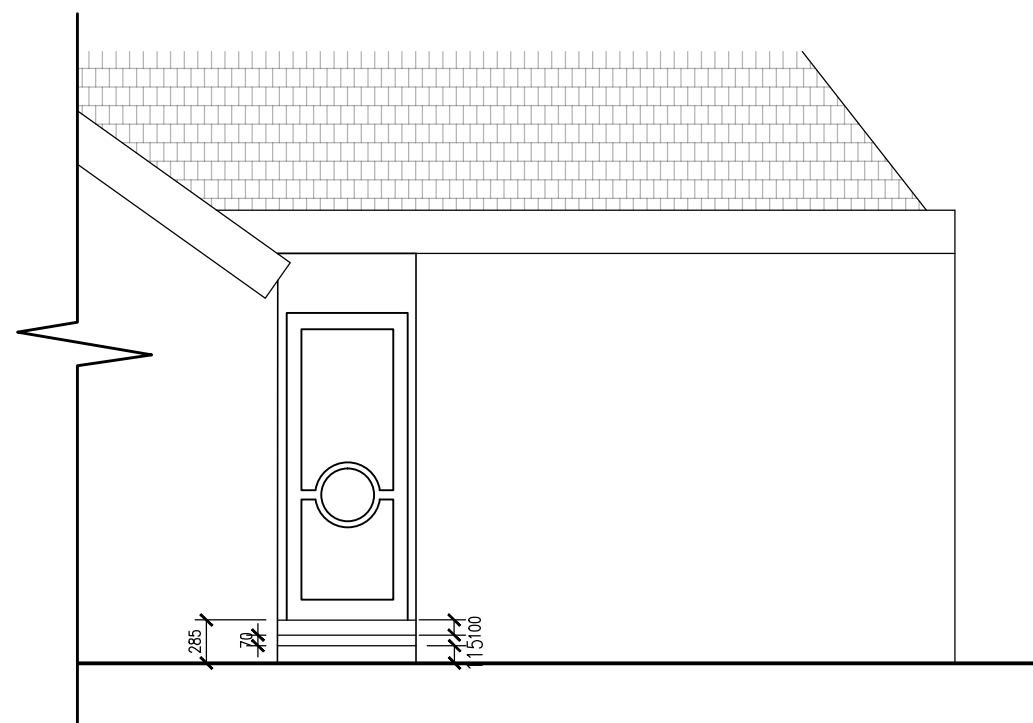


EXISTING ELEVATION 1:50

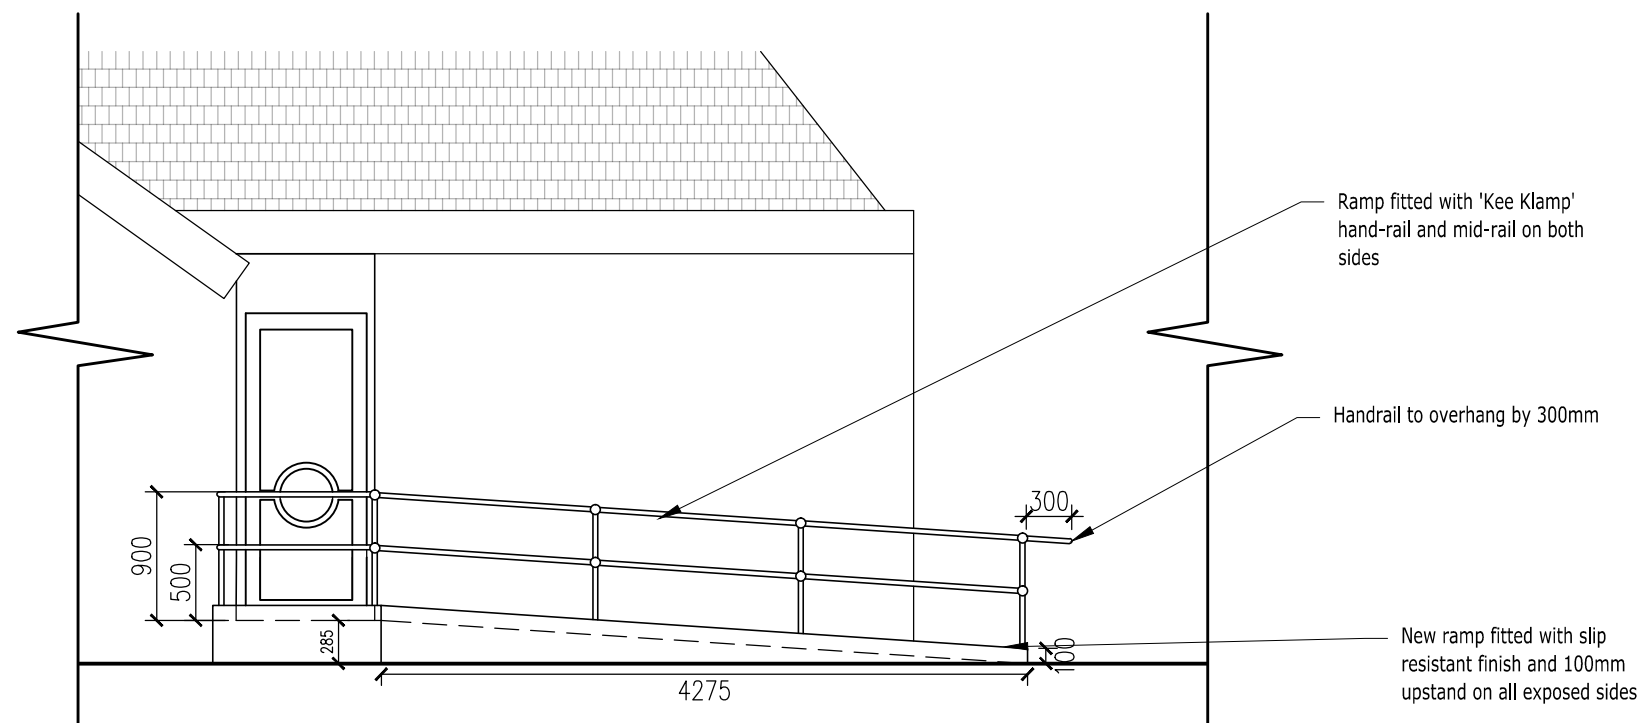

PROPOSED ELEVATION 1:50

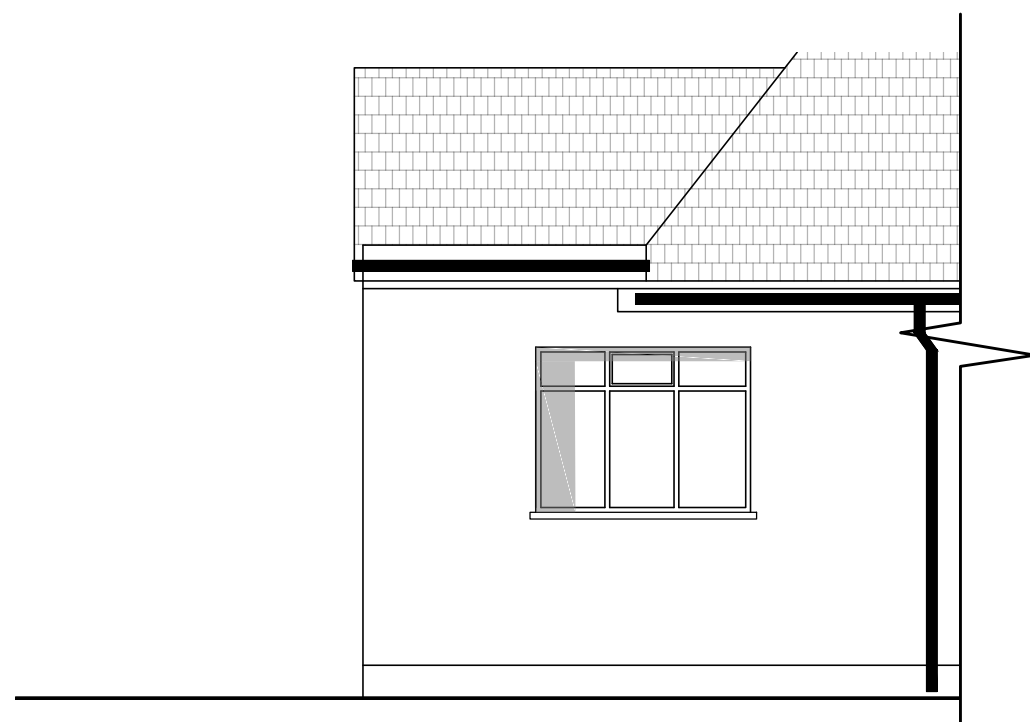

EXISTING SIDE ELEVATION 1:50

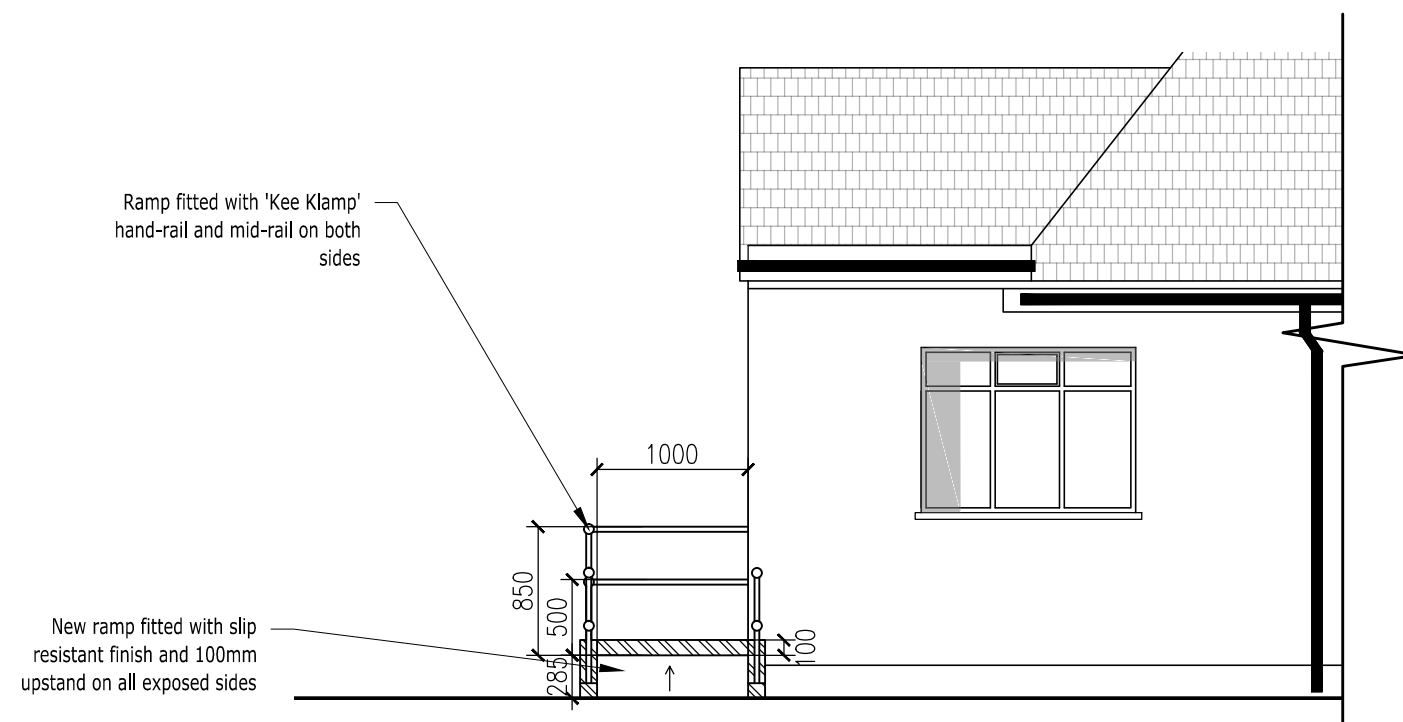

PROPOSED SIDE ELEVATION 1:50



NOTES:

1. All dimensions are in mm and must be checked on site.
2. Drawings are to be read in conjunction with accompanying documents.
3. Any errors or inaccuracies should be brought to the attention of Amber Living.

Contact Information  
Unit 3, Tungsten Building, George Street, Tel: 01273 410836  
Portslade, Brighton, BN41 1RA Email: simon@amberliving.co.uk

Client Name Mrs Rosemary Johnson

Address 34 Ivydale Road, Bognor Regis, PO21 5LY

Drawing Title External Ramp Addition

Drawing Reference LH/02/IVYDALE Date 21/2/19

Scale 1: 20 Paper A2 Drawn By LH Checked By SM Direction