



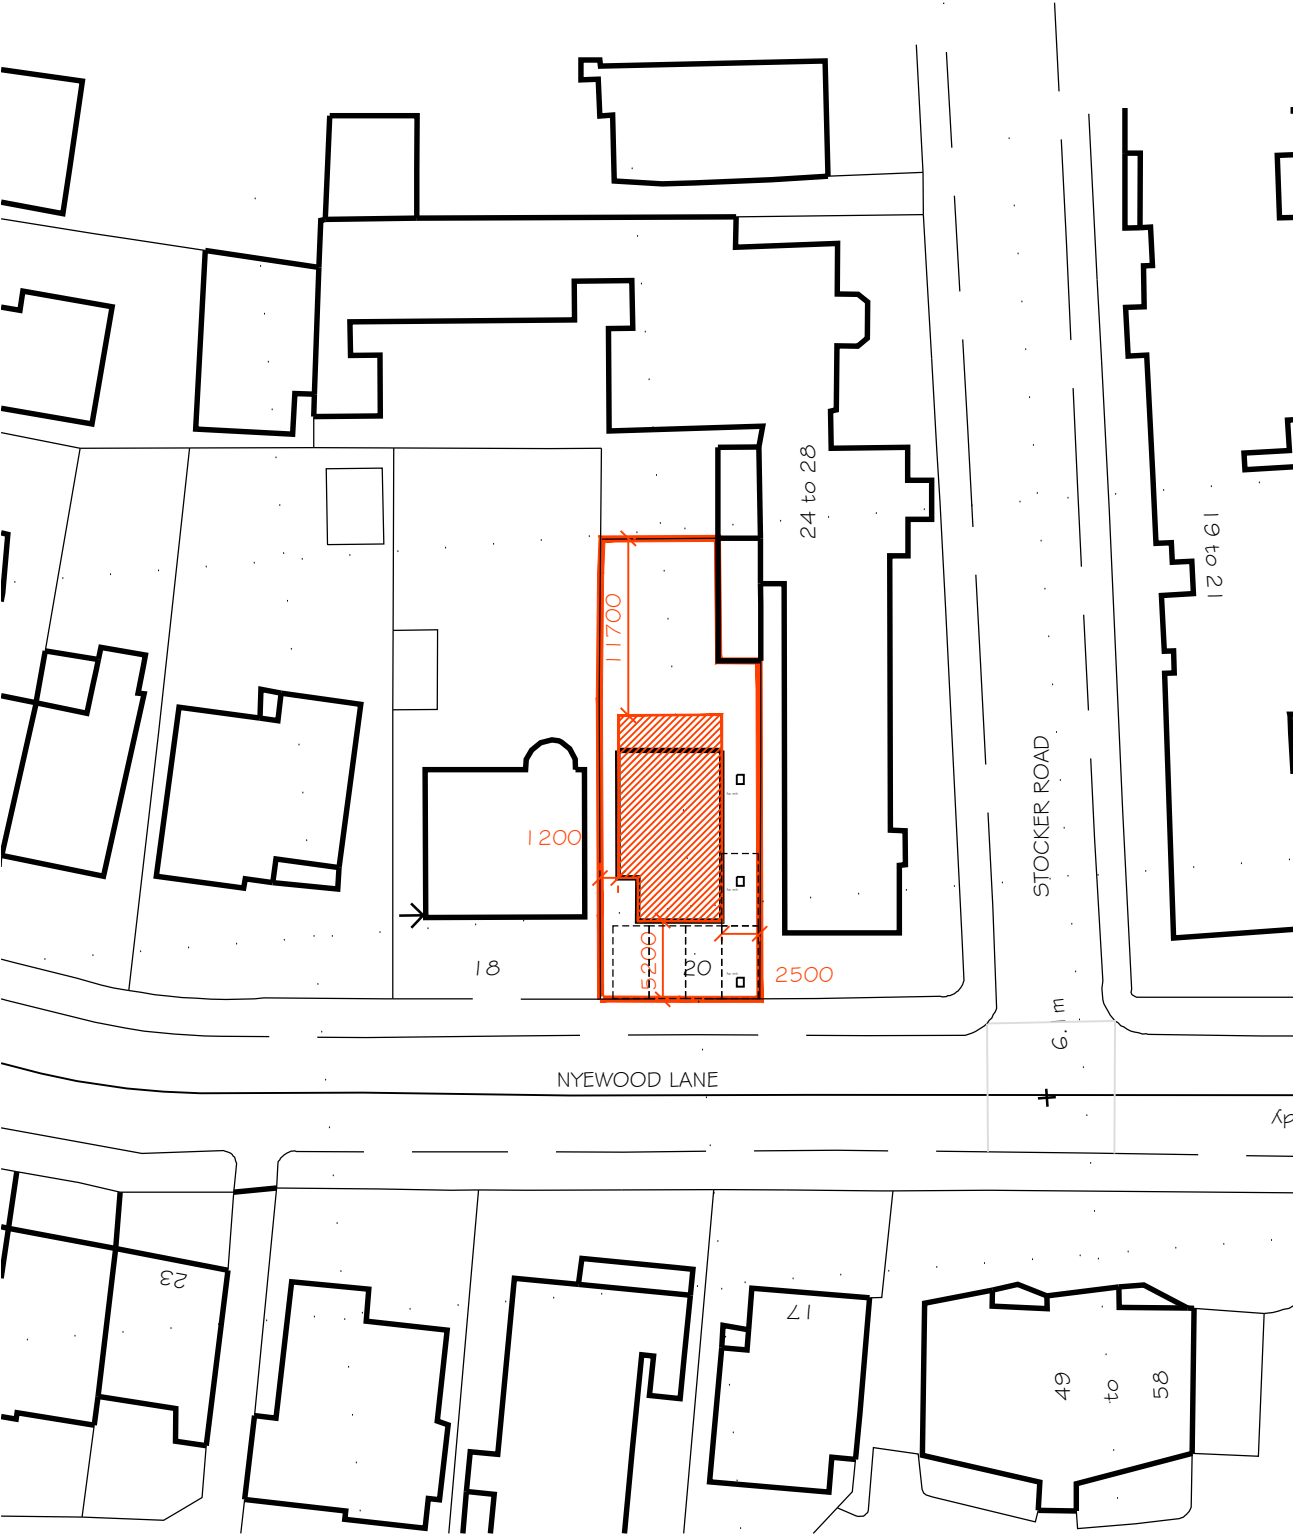

Block Plan

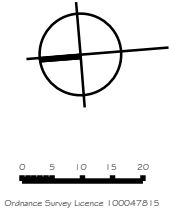

Location Plan



NOTES:

Dimensions to be checked on site before placing material orders or commencing work.
Any discrepancies shall be reported immediately.

Do not scale from these drawings except for planning purposes.
Use figured dimensions only.

Where applicable this drawing is to be read in conjunction with other consultants' drawings.

This drawing is the copyright of hda projects ltd.

Rev	Date	Amendment
-----	------	-----------

hda projects

St Johns House - St Johns Street
Chichester - West Sussex - PO19 1UU

Tel: 07881287017
e-mail: hdaprojects@talktalk.net

For
R and SD Properties Ltd

Project
**20 Nyewood Lane
Bognor Regis
PO21 2QB**

Title
Block and Location Plans

Date	Drawn	Scale	Checked
Feb 2022	wm	1:1250 + 500 @ A3	
Job Number	Prefix	Drawing Number	Revision
2021 68	P	01	