



GOLD-BRONZE
3D HALO LETTERS
BACK ILLUMINATED

DARK BROWN PANELS
BACK ILLUMINATED PANEL
FRET WT LETTERS WHITE.

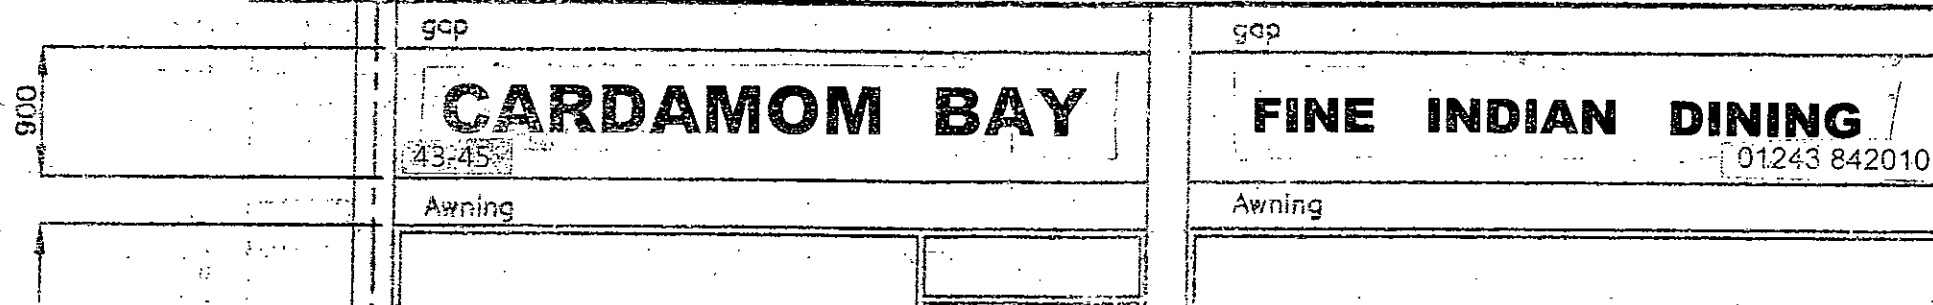


proposed
projecting sign
600mm high x
750mm wide


FASCIA SIGN 1:50

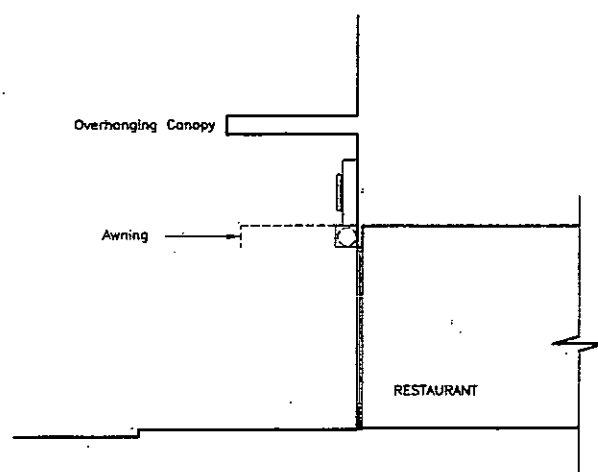


PROPOSED SECTION No 43 & 45.

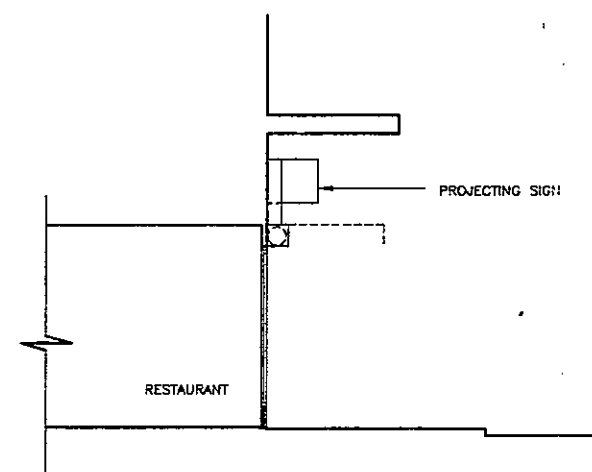

PROPOSED SECTION No 43.

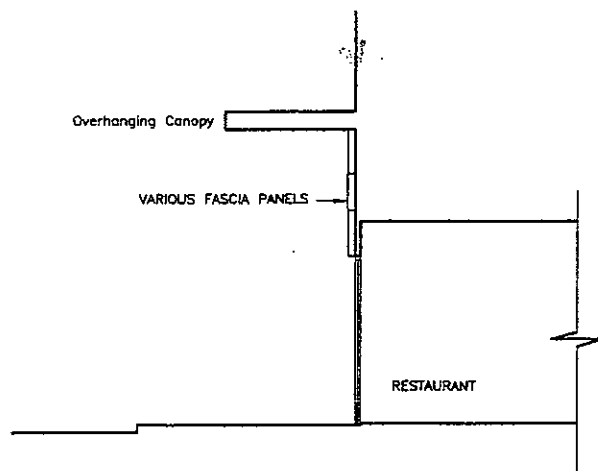

EXISTING SECTION No. 45

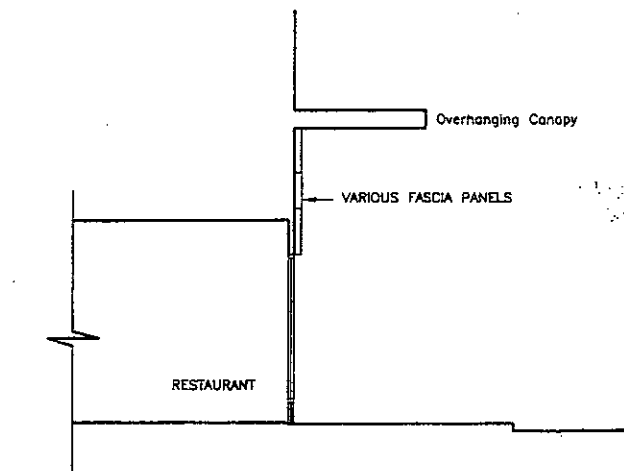

EXISTING SECTION No. 43

Paul Young

specialists in restaurant design and refurbishment

Old Murnford Farm Kingsnorth Ashford Kent TN23 3ES
Tel: 01233 566356 Fax: 01233 631010

Notes

All dimensions must be checked on site and not scaled from this drawing.

Client MR R HOSSAIN
CARDAMOM BAY

Job Title 43-45 QUEENSWAY
BOONDA REGIS. PO21 1QN

Scale 1:100 1:50

Drawn By PO
Date 02 03 2013

Drawing Title EXIST + PROPOSED
SECTIONS +
FASCIA DETAILS.

Org. No. 1226-03

Rev.