



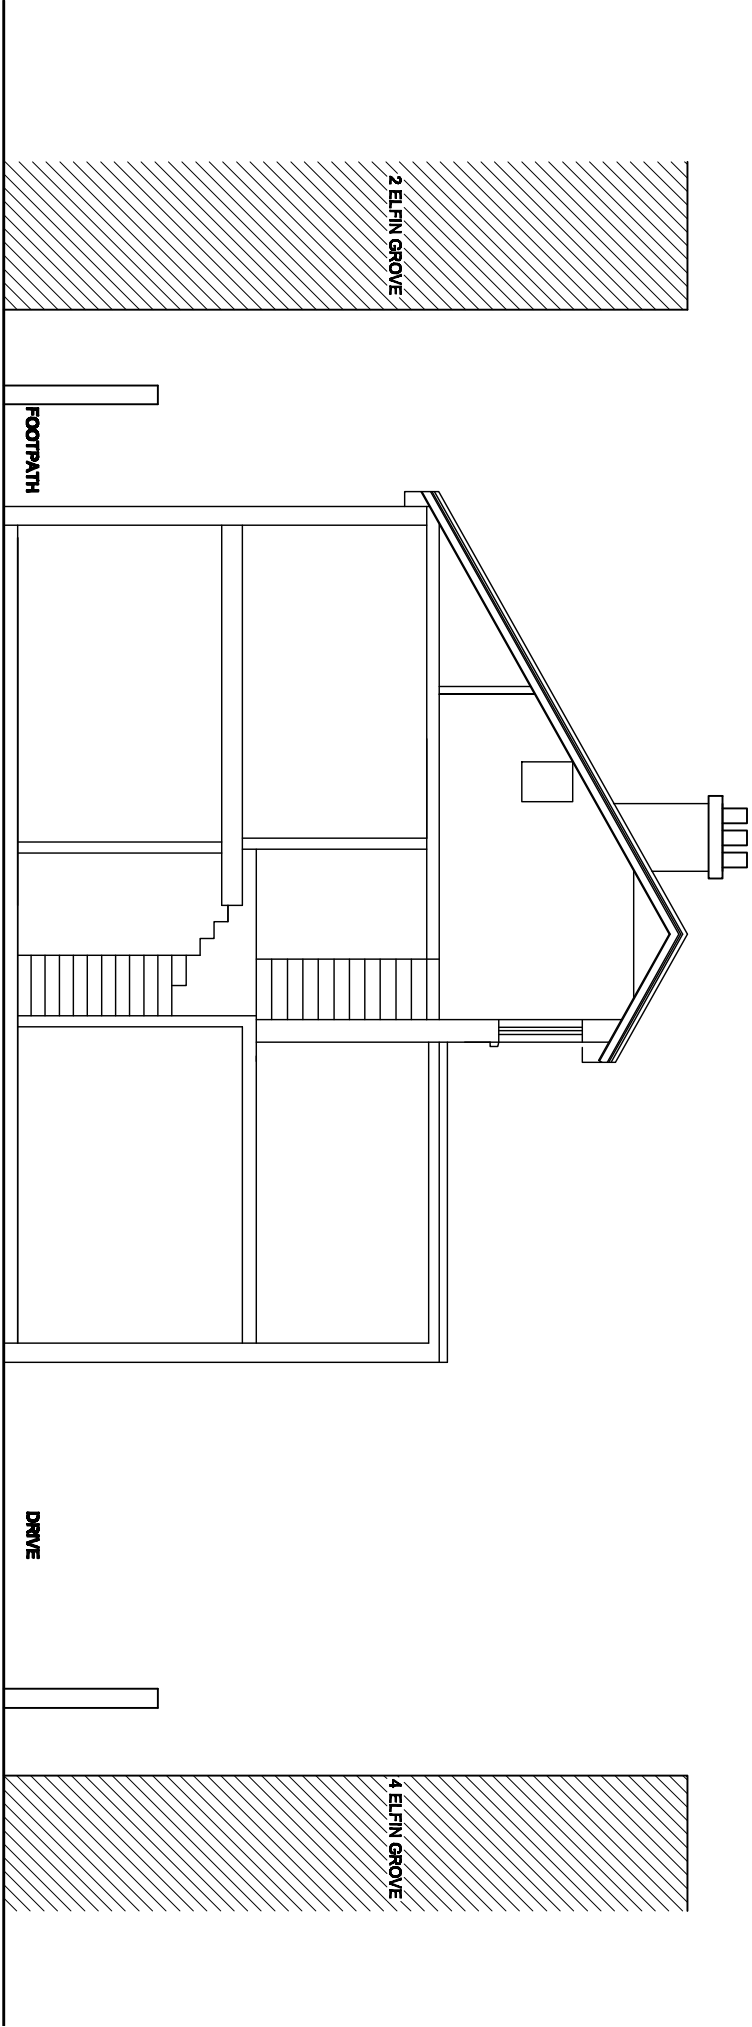

3 ELFIN GROVE - EXISTING SECTION AA

SCALE 1:50

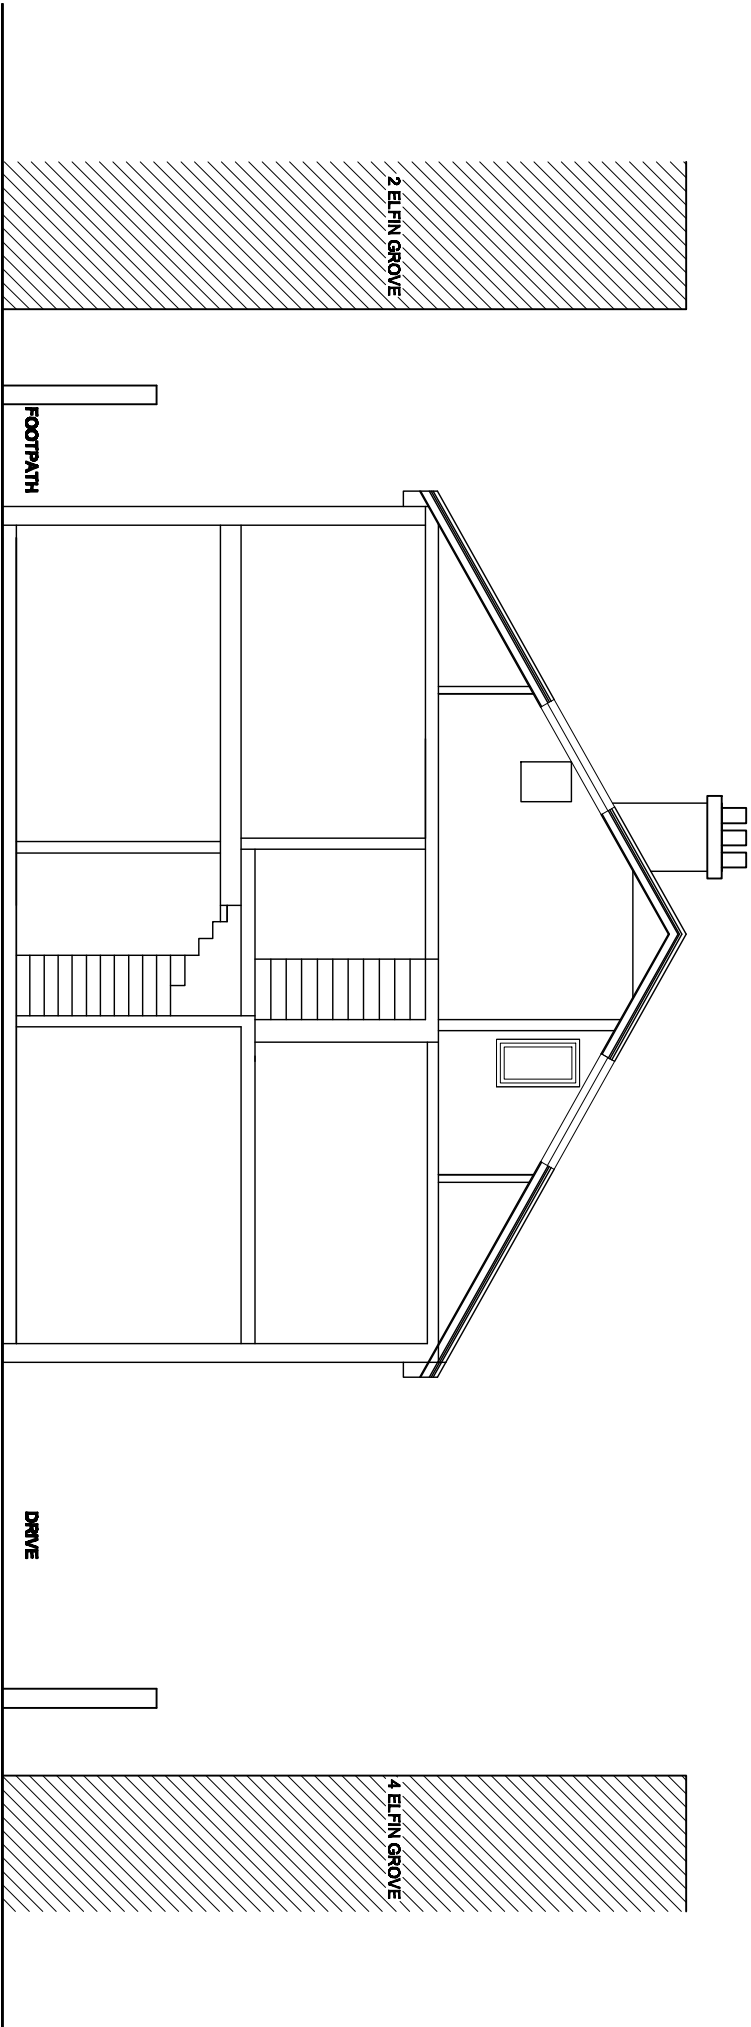

3 ELFIN GROVE - PROPOSED SECTION AA

SCALE 1:50

The Sawmills Unit 1 The Sawmills Duntshill Road Earsfield LONDON SW18 4QL 020 8874 7414 leon@thesawmills.co.uk www.thesawmills.co.uk The SAWMILLS			
Title: Existing & Proposed Section AA 3 Elfin Grove - BOGNOR REGIS			
CAD File name: Elfin Grove 2012-001			
Date Started: March 2012		Drawn : AB	
Scale: 1:100@A3		Approved:	
Drawing Number: A-005			Rev: