


BR/63/12.

Title: OS Plan - 3 Elfin Grove		Drawing Number: A-002		The Sawmills Unit 1 The Sawmills Duntshill Road Earlsfield LONDON SW18 4QL 020 8874 7414 leon@thesawmills.co.uk www.thesawmills.co.uk	The SAWMILLS
CAD File Name: Elfin Grove March 2012 - Site Location					
Date Started: March 12		Approved:			
Scale: 1:1250@A4		Drawn By: AB	Rev: A		
Revision: A - 3 Elfin Grove shown by red boundary line.					

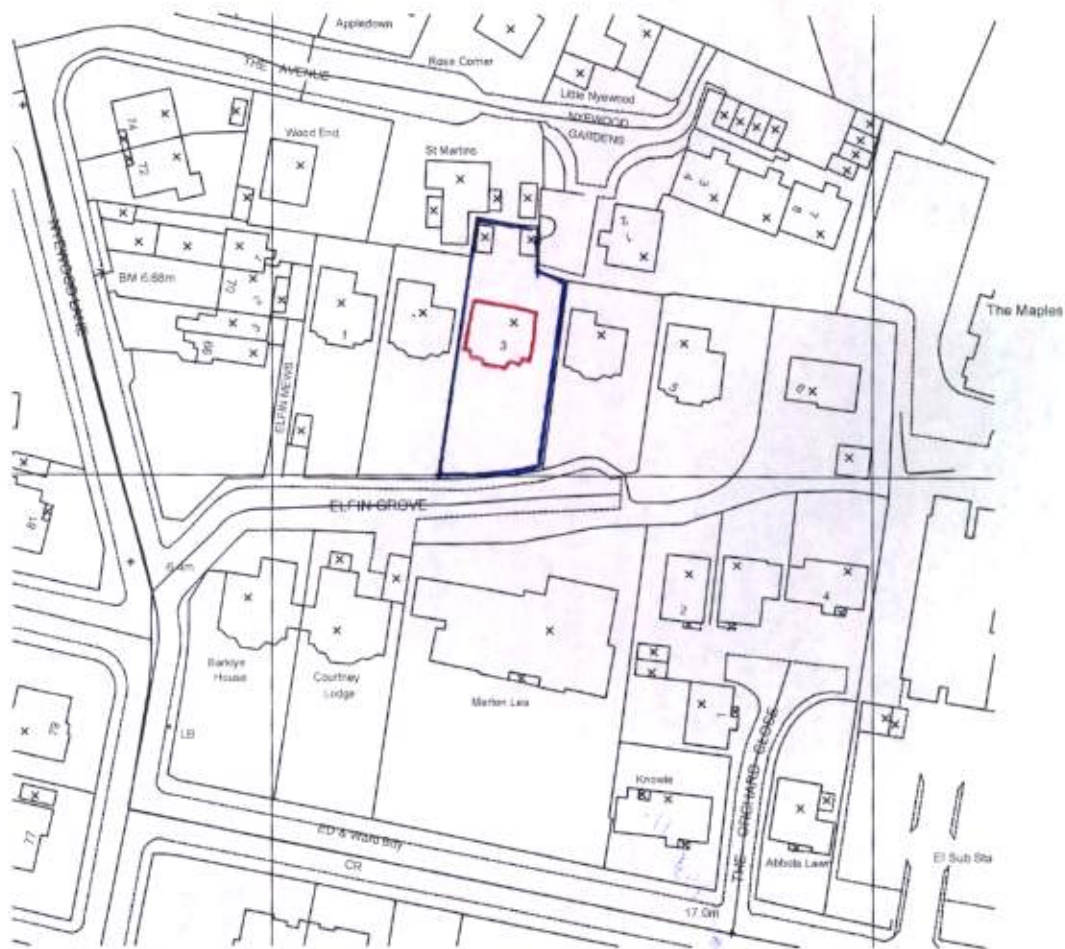

© Crown Copyright 2007. All rights reserved. Licence number 100020449