
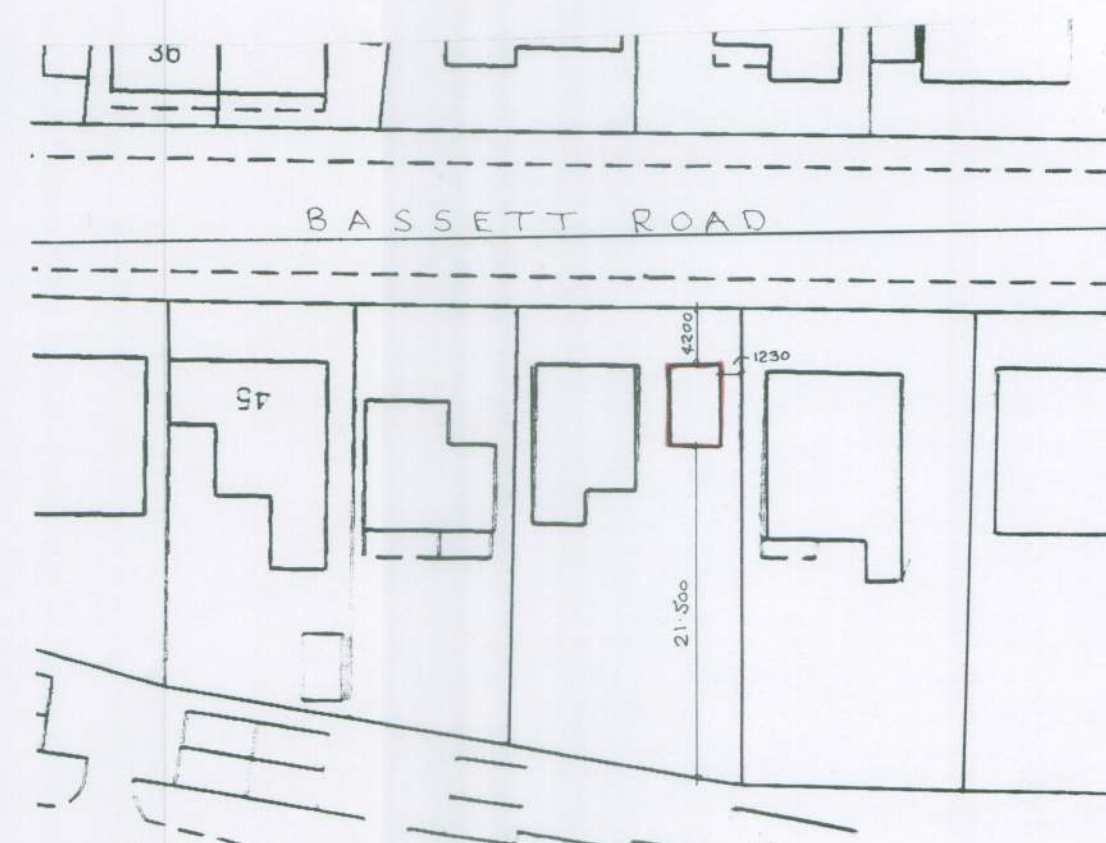


EXISTING STRUCTURE INCLUDING EXPOSURE OF FOUNDATIONS
TO BE ASSESSED BY BUILDING CONTROL OFFICER FOR CONVERSION
SUITABILITY PRIOR TO COMMENCEMENT OF BUILDING WORK.

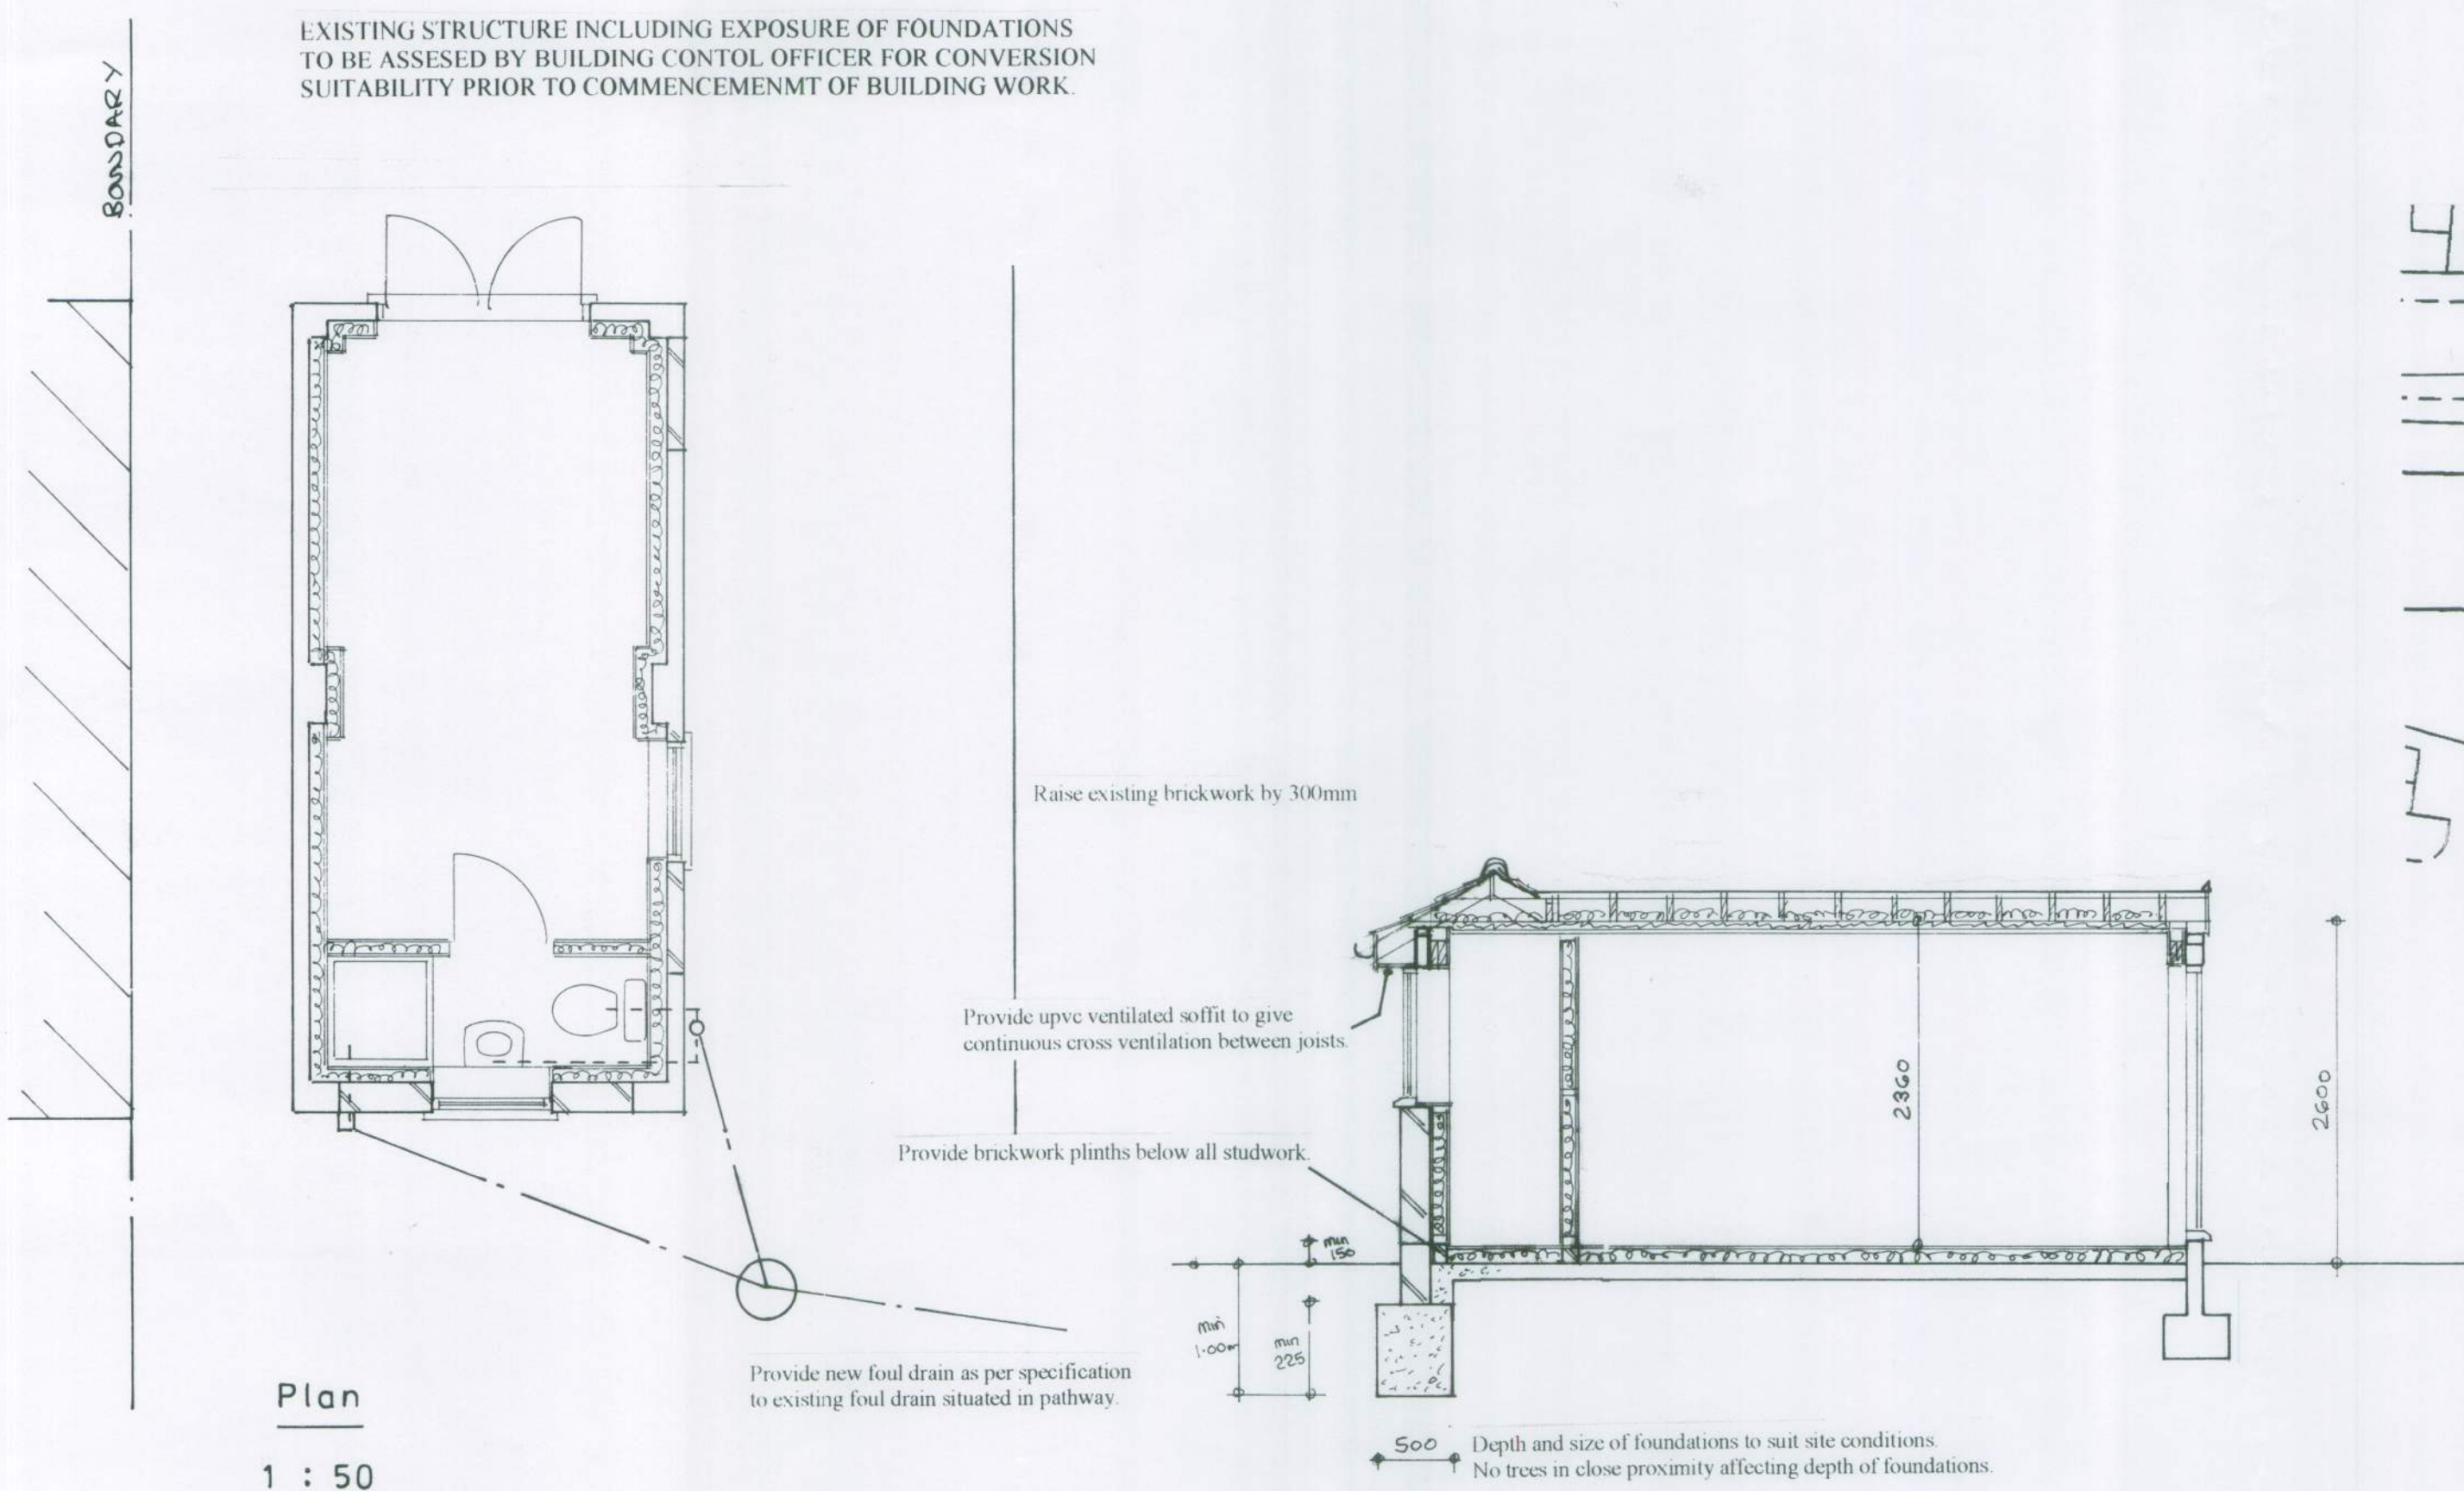

Proposed

PROPOSED GARAGE CONVERSION AT 41, BASSETT ROAD, BOGNOR REGIS FOR MRS.A.EDWARDS.

sheet 1 of 2

Bryan Butcher
Rainbow Cottage
Nyetimber Lane
Bognor Regis PO21 3JX
01243 266871
07973 233442
bryan.butcher@btinternet.com
www.bryanbutcher.com