

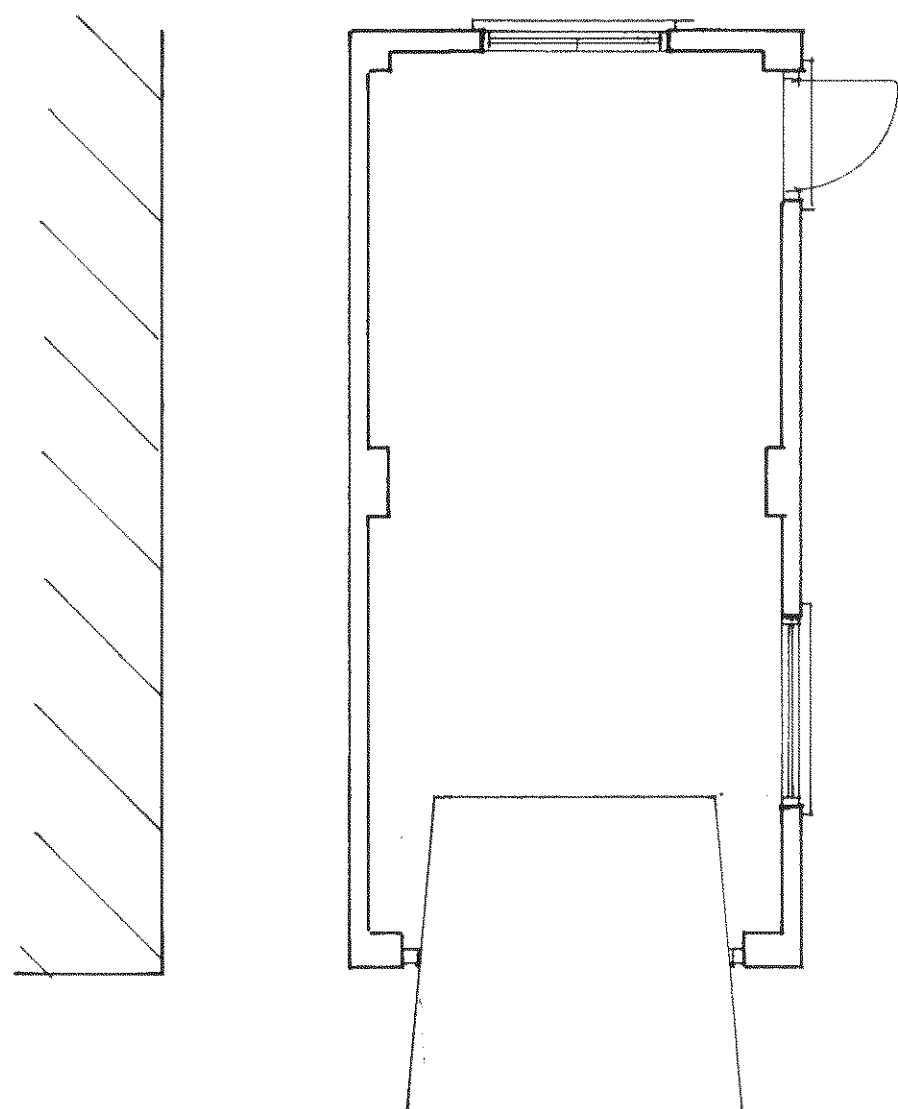


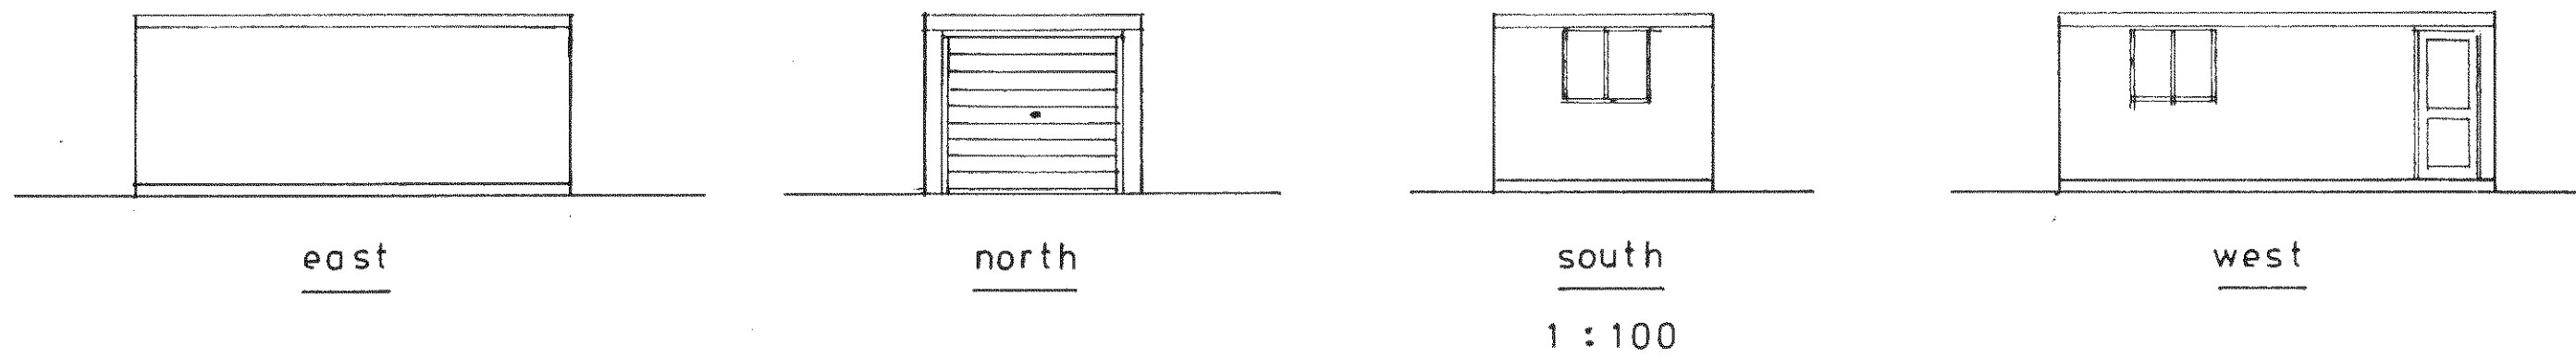


1 : 50

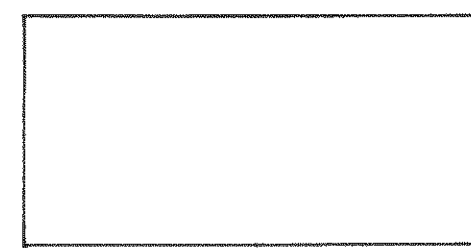

roof plan

1 : 100

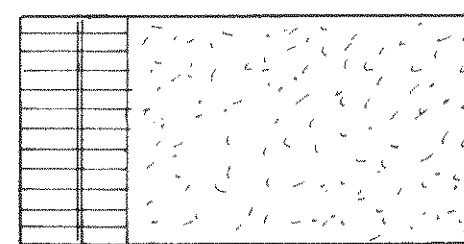

proposed roof plan

Existing

PROPOSED GARAGE CONVERSION AT 41, BASSETT ROAD, BOGNOR REGIS FOR MRS.A.EDWARDS

sheet 2 of 2

Bryan Butcher
Rainbow Cottage
Nyetimber Lane
Bognor Regis PO21 3JX
01243 266871
07973 233442
bryan.butcher@btinternet.com
www.bryanbutcher.com