



FRONT
SIDE
REAR
SIDE
EXISTING STORE ELEVATIONS

Scale 1:100

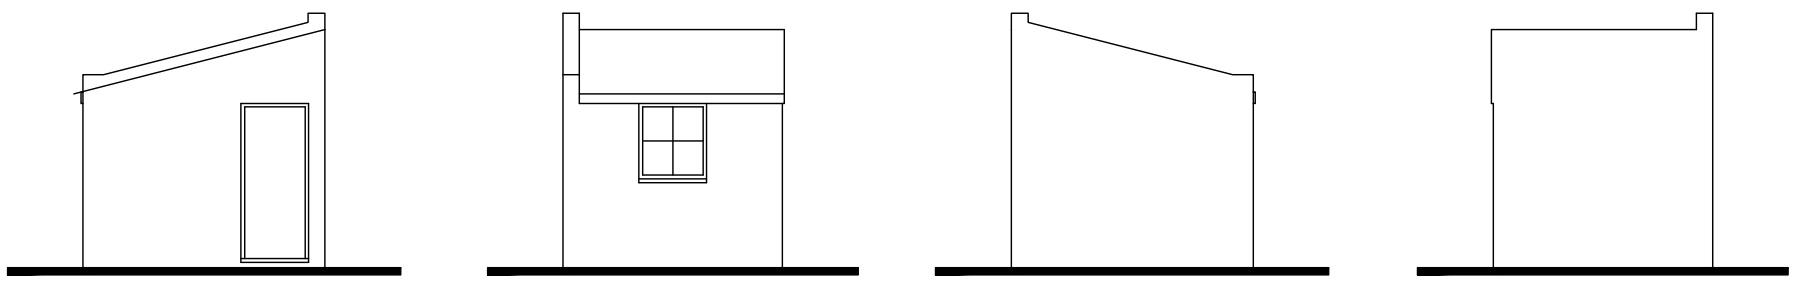


FRONT
SIDE
REAR
SIDE
PROPOSED CYCLE STORE ELEVATIONS

Scale 1:100

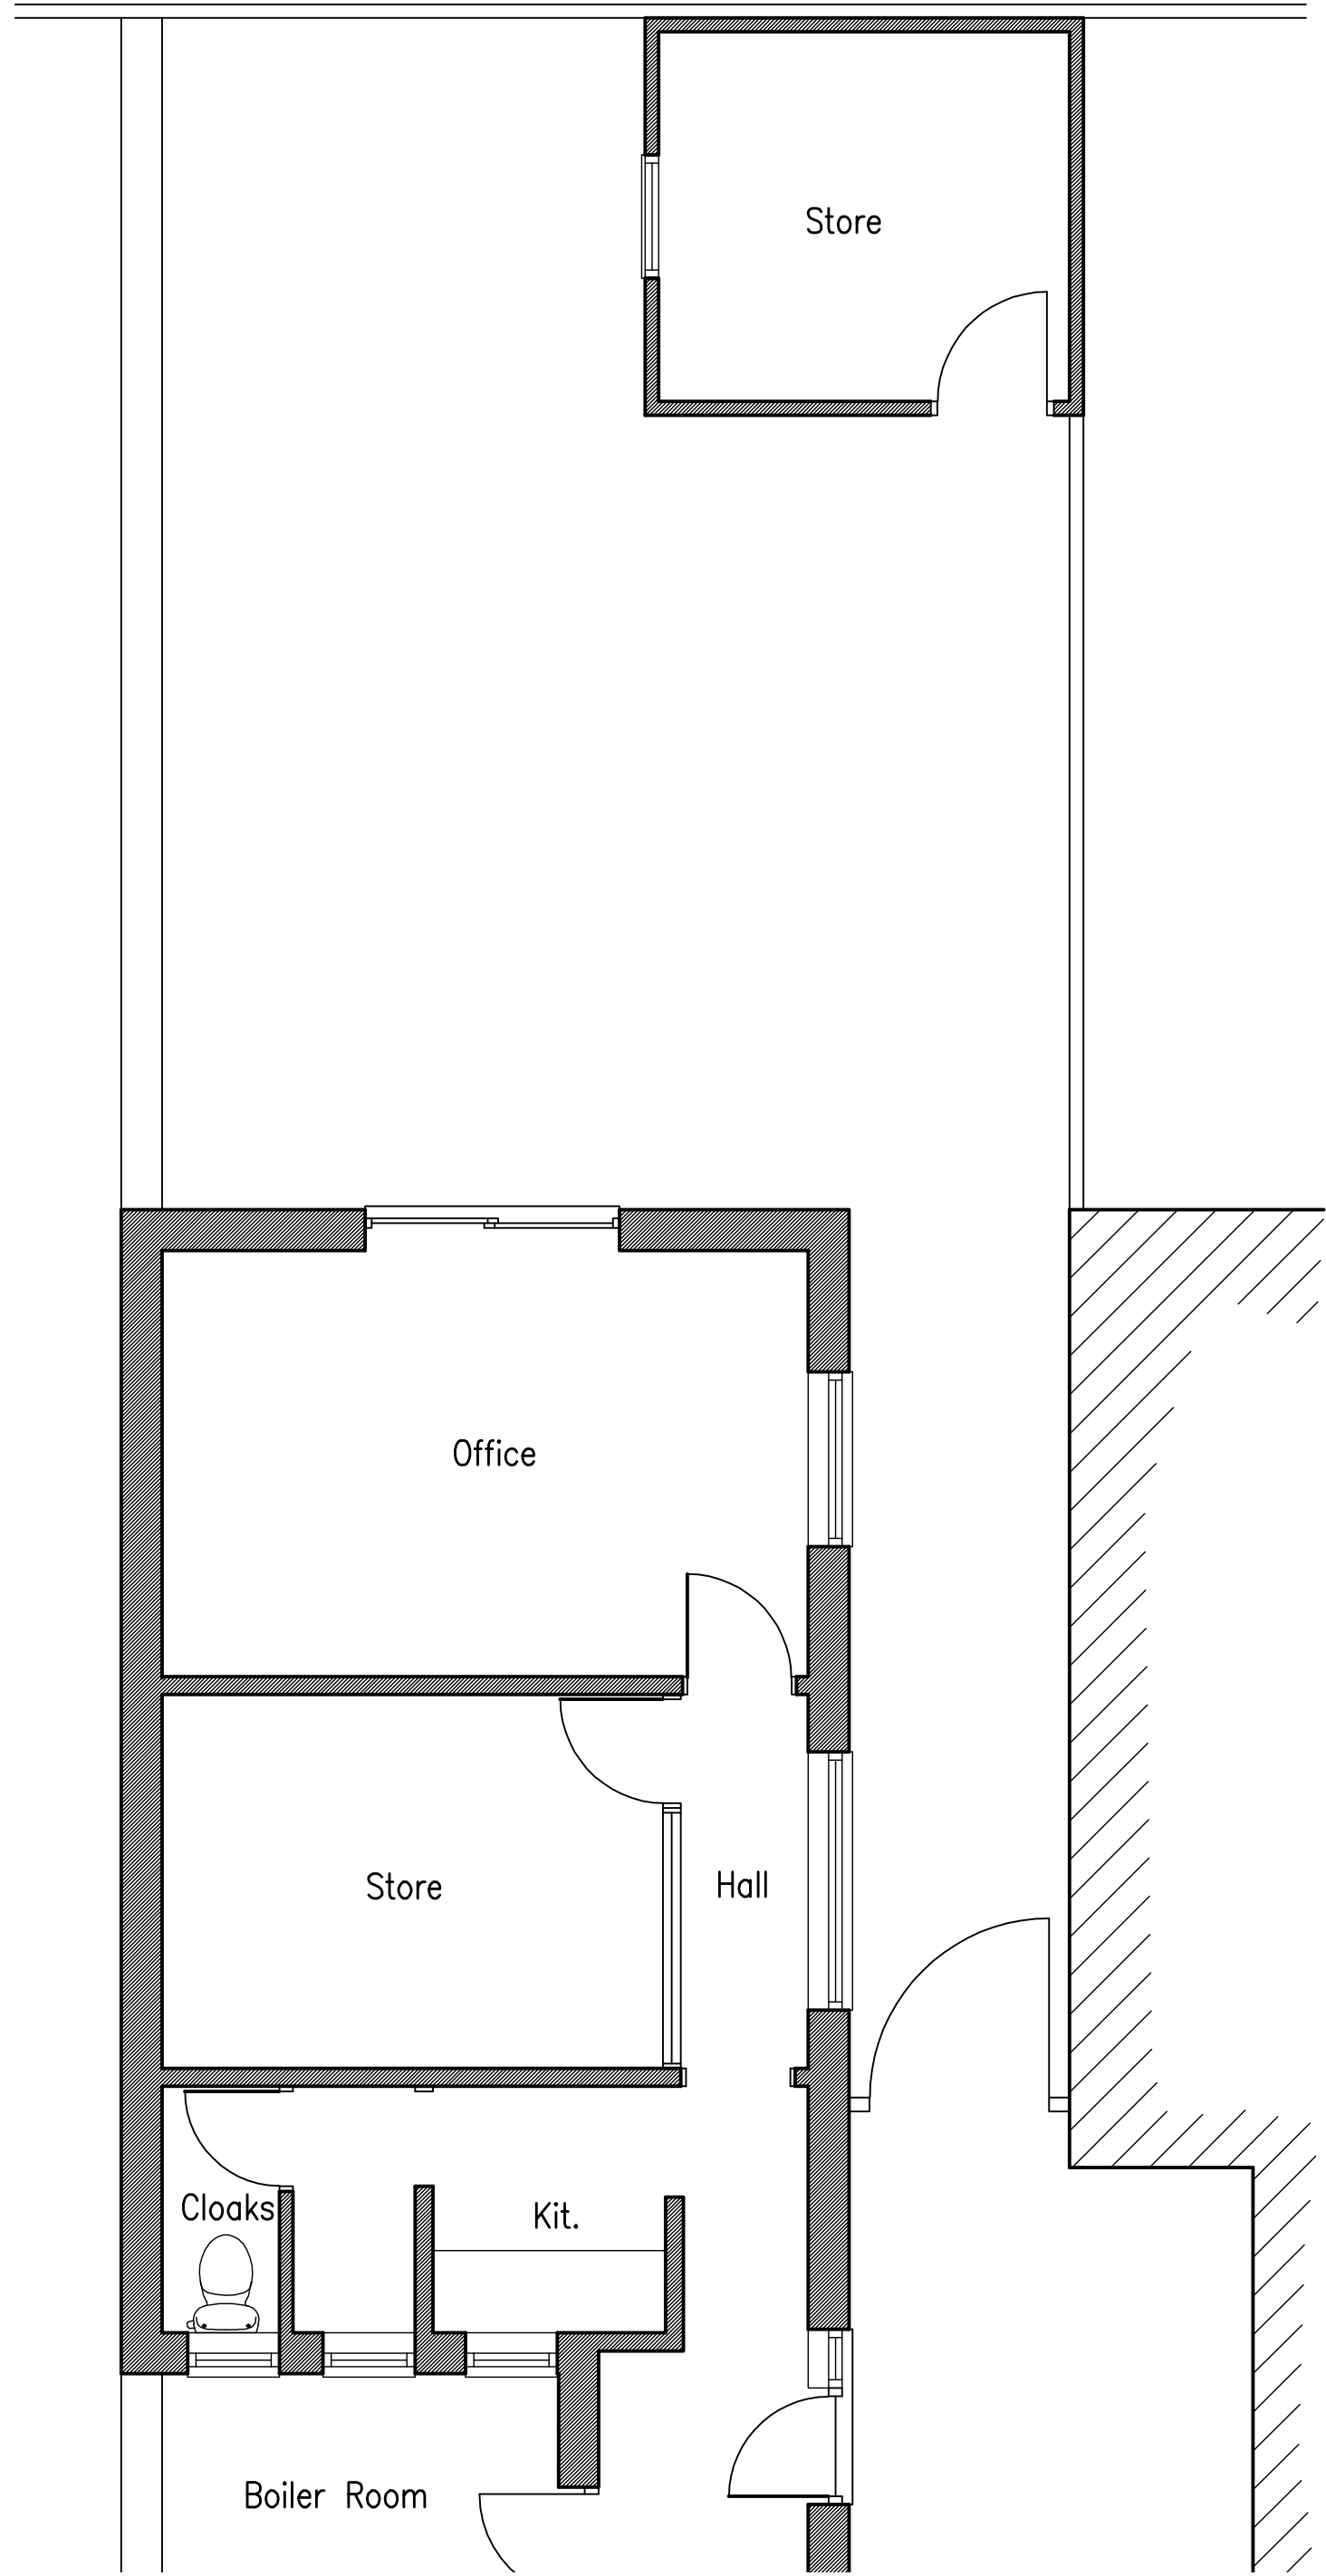


EXISTING GROUND FLOOR REAR GARDEN

Scale 1:50

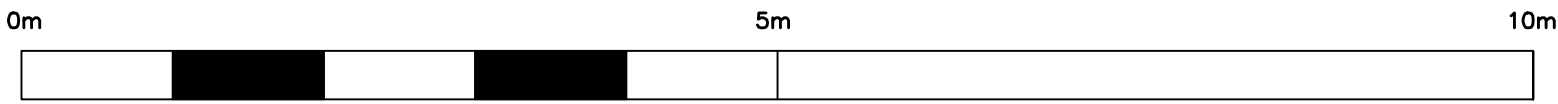

Scale Bar - 1:50

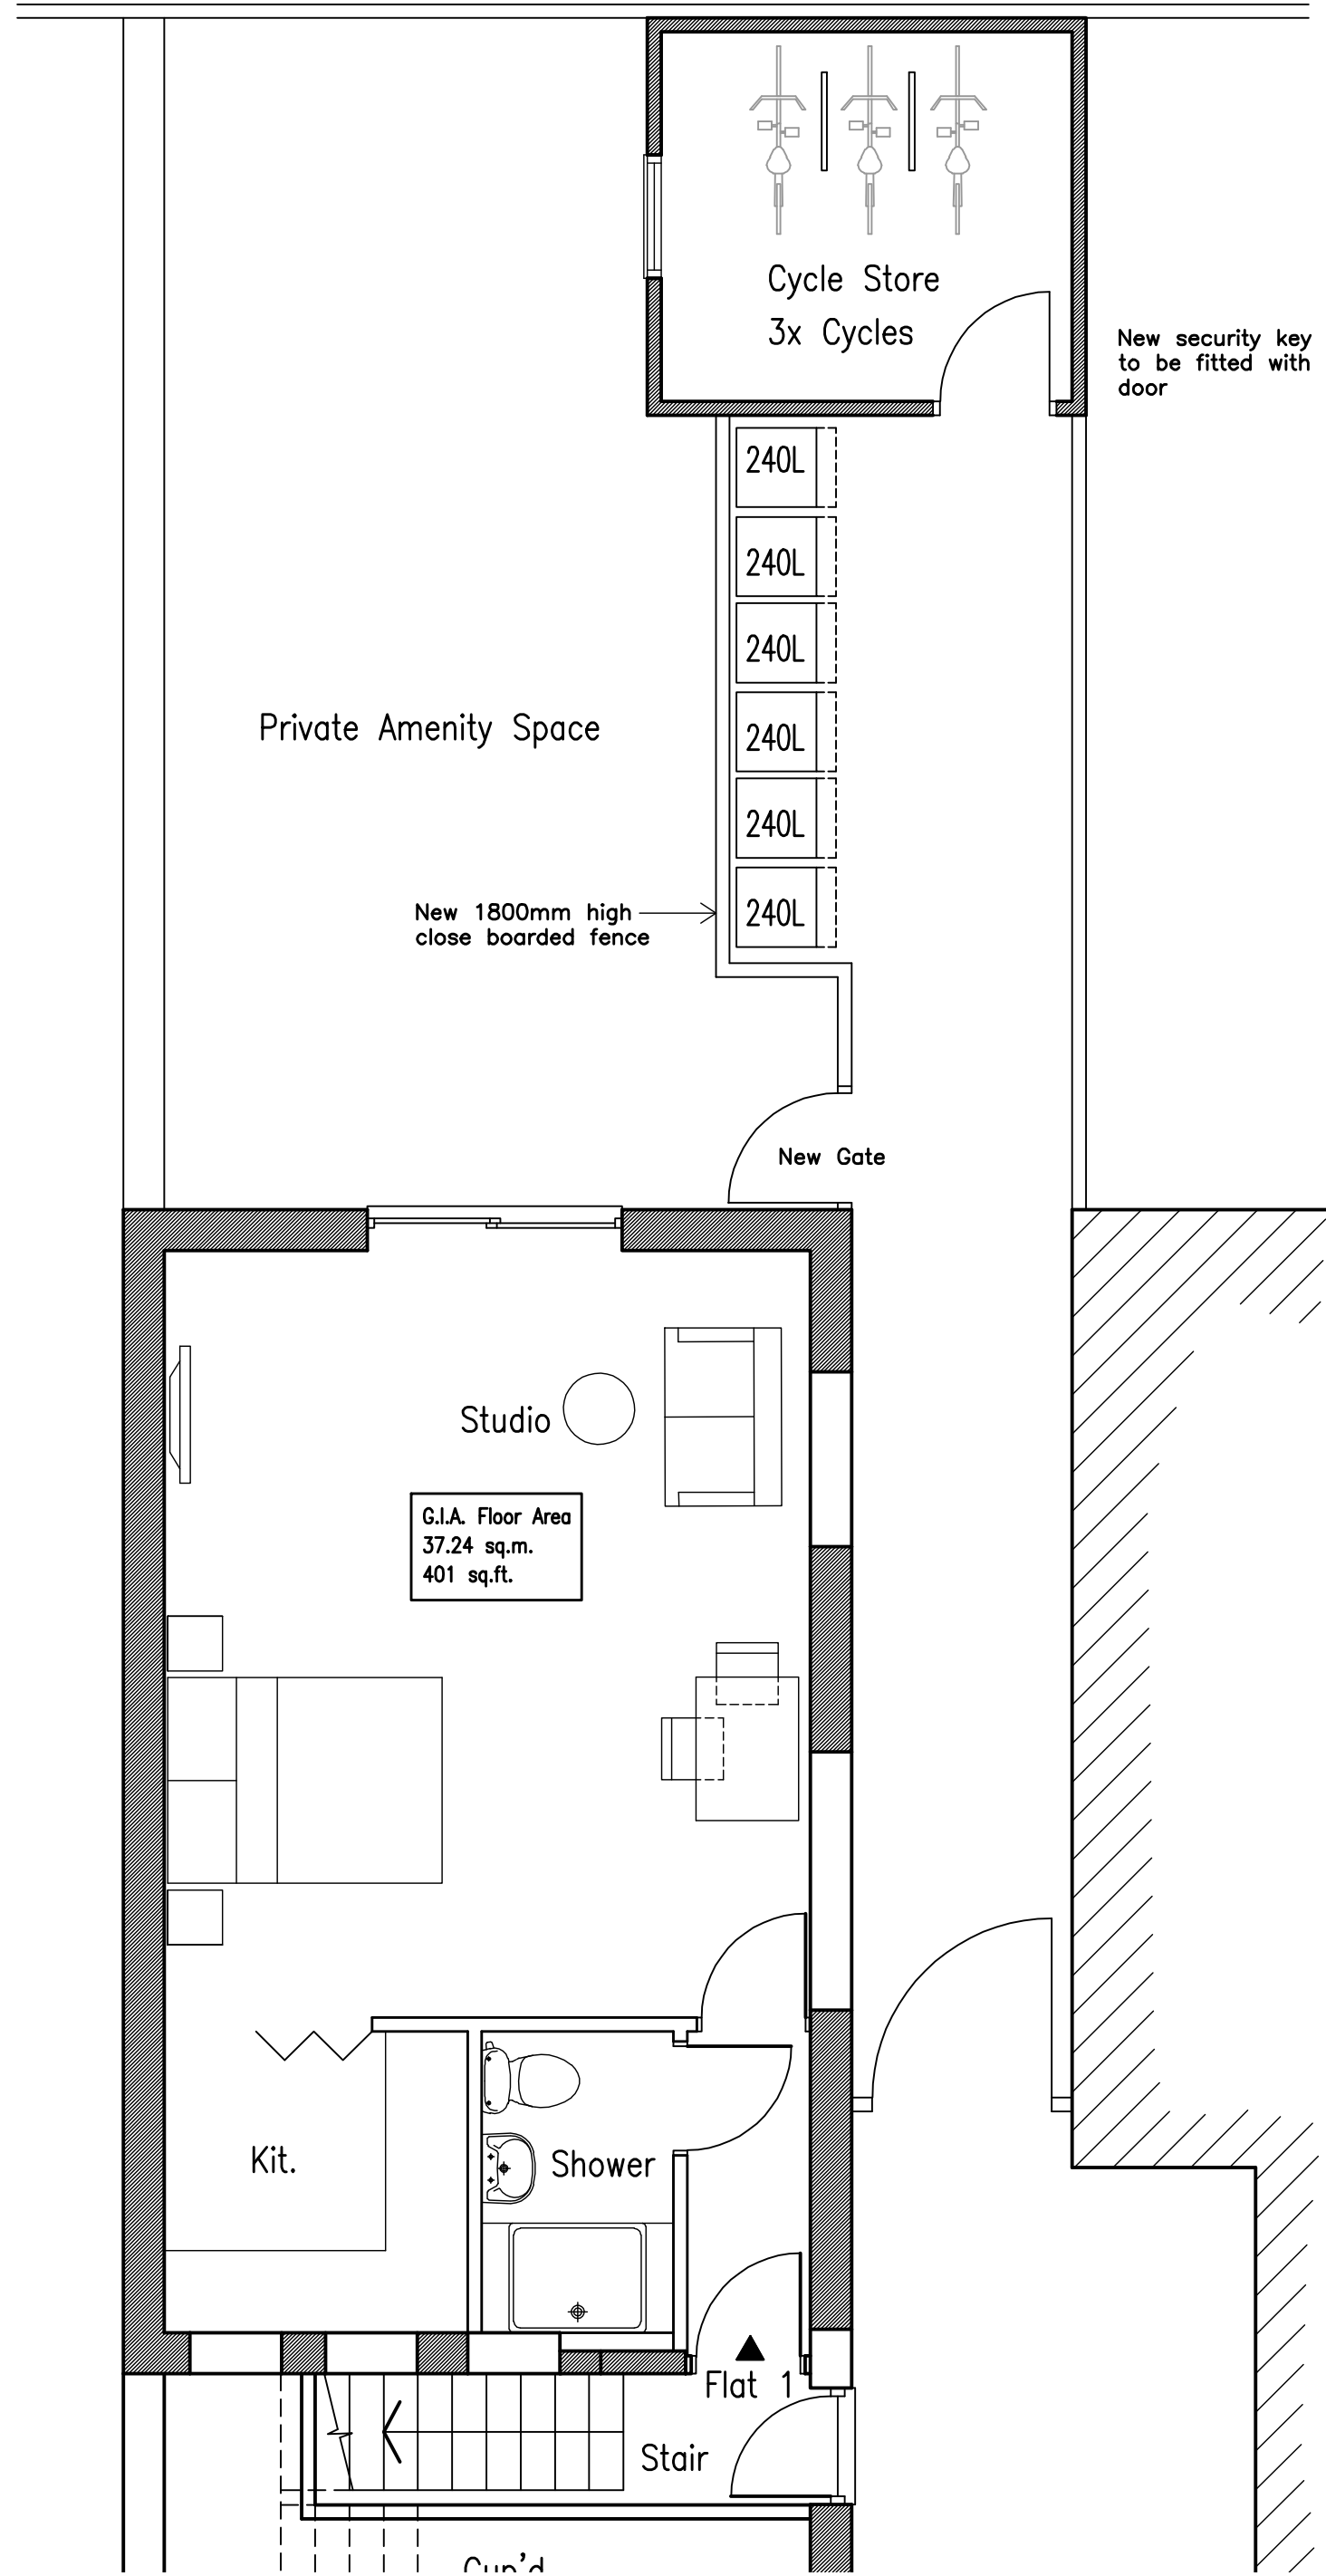

PROPSED GROUND FLOOR REAR GARDEN

Scale 1:50

No dimensions to be scaled from drawing except for planning purposes.
The contractor should check all dimensions on site.
It is the contractors responsibility to ensure compliance with Building Regulations.
C.D.M. Regs. 2015. The Client is advised of his responsibilities to appoint a Planning Supervisor under these Regs. All works to comply with the C.D.M. Regs. 2015.
The Party Wall Act. 1996 The property owner is advised of the requirements of the Act, & the requirement to serve a Party Wall Notice on any adjoining owners as required under the act.

REVISIONS:

ADCS

Architectural Design

Computer Services

30 Foxley Lane
Worthing
West Sussex
BN13 3AD
Tel: 01903 280701
E-mail: adcs@sky.com

Client
MR SIMON ROYALL

Project
PROPOSED REAR EXTENSION
77 ALDWICK ROAD
BOGNOR REGIS
WEST SUSSEX PO21 2NW

Drawing
EXISTING & PROPOSED
CYCLE & BIN STORES

Scale	Date	Drawn
1:50	28.02.18	TP

Drawing No.	Revision
-------------	----------

1357/P04