



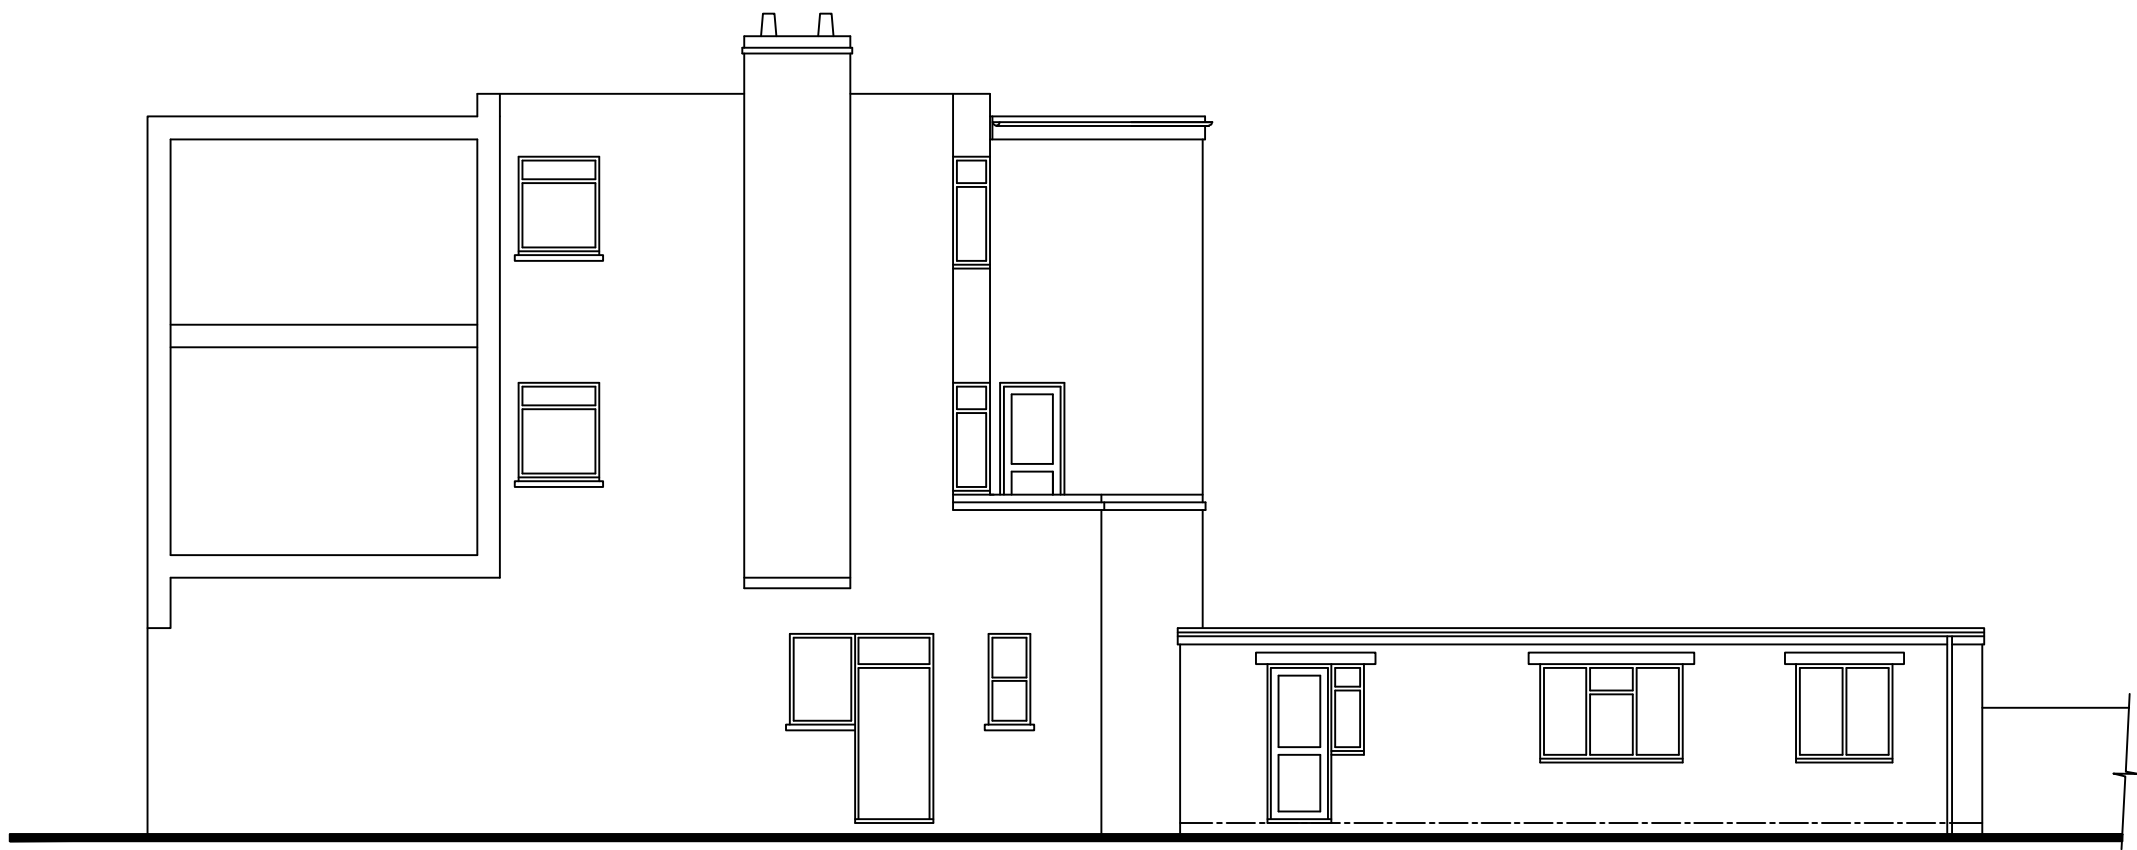

REAR
EXISTING ELEVATIONS
Scale 1:100

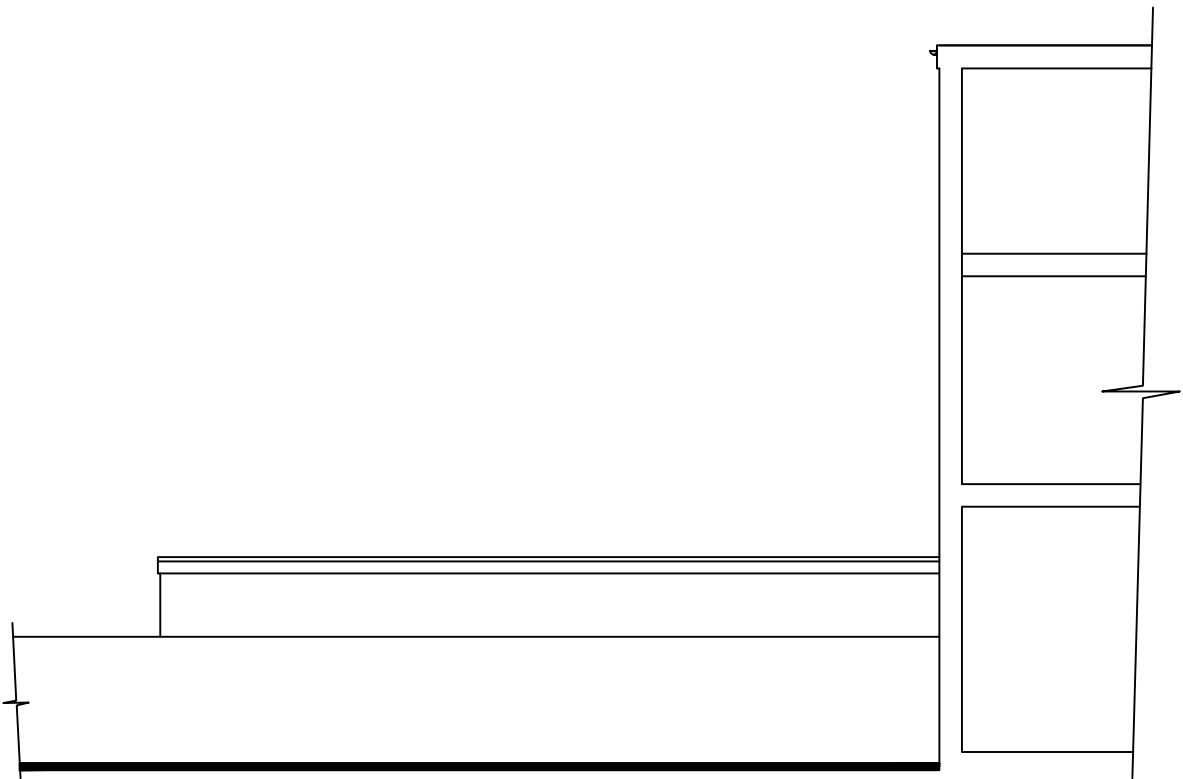


SIDE




SIDE




REAR
PROPOSED ELEVATIONS
Scale 1:100

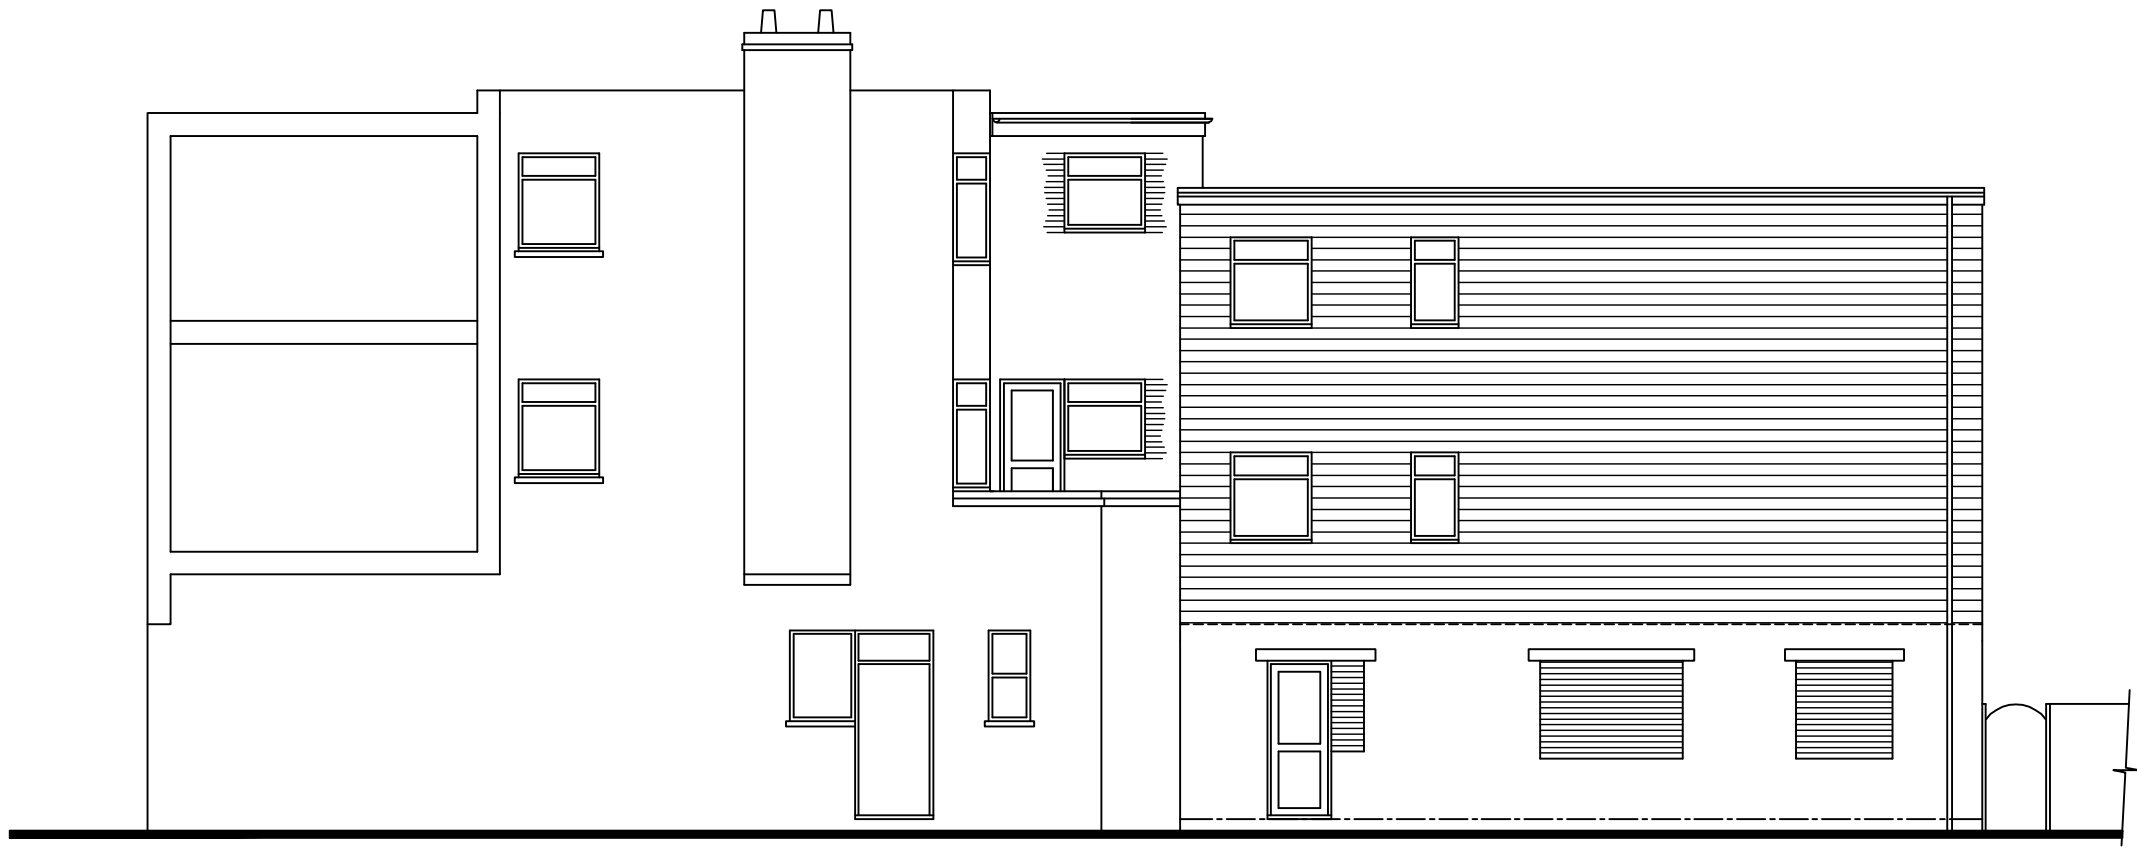

SIDE

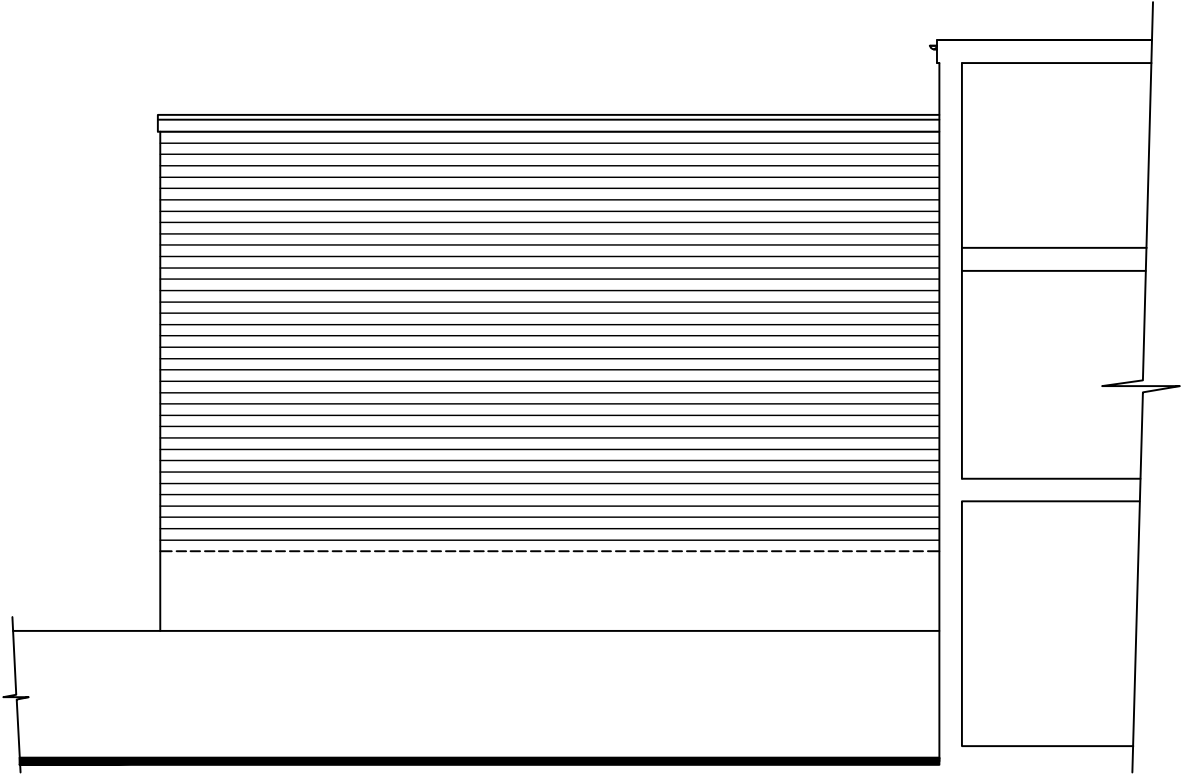

SIDE

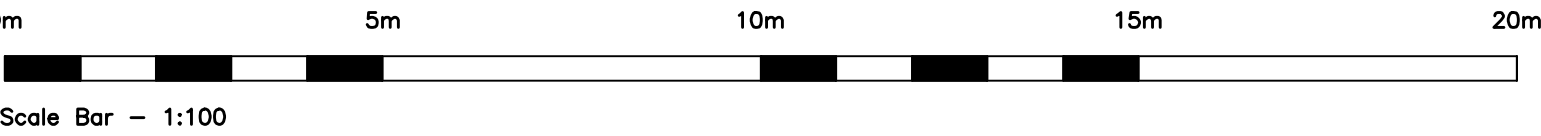

SCHEDULE OF MATERIALS
WALLS - WEATHERBOARDING COLOUR GREY
ROOF - FLAT ROOF
WINDOWS - TOP HUNG PVC-U COLOUR WHITE TO MATCH EXISTING
RAINWATER GOODS - PVCu COLOUR BLACK

No dimensions to be scaled from drawing except for planning purposes.
The contractor should check all dimensions on site.
It is the contractors responsibility to ensure compliance with Building Regulations.
C.D.M. Regs. 2015. The Client is advised of his responsibilities to appoint a Planning Supervisor under these Regs.
All works to comply with the C.D.M. Regs. 2015.
The Party Wall Act. 1996 The property owner is advised of the requirements of the Act, & the requirement to serve a Party Wall Notice on any adjoining owners as required under the act.

REVISIONS:

A. 28.02.18 Windows omitted to ground floor flat.
B. 13.03.18 Elevations updated in accordance with planners comments.

ADCS

Architectural Design

Computer Services

30 Foxley Lane
Worthing
West Sussex
BN13 3AD
Tel: 01903 280701
E-mail:
adcs@sky.com

Client

MR SIMON ROYALL

Project

PROPOSED REAR EXTENSION
77 ALDWICK ROAD
BOGNOR REGIS
WEST SUSSEX PO21 2NW

Drawing

EXISTING & PROPOSED
ELEVATIONS

Scale	Date	Drawn
1:50	08.11.17	TP

Drawing No.	Revision
-------------	----------

1357/P03 B