


Notes

THIS DRAWING IS THE COPYRIGHT OF VIVID DESIGN STUDIO LTD AND MUST NOT BE COPIED, ALTERED OR REPRODUCED IN ANY WAY NEITHER PASSED TO A THIRD PARTY WITHOUT THEIR WRITTEN PERMISSION.

DIMENSIONS TO BE CHECKED ON SITE BEFORE COMMENCING WORK AND ANY DISCREPANCIES SHALL BE REPORTED TO THE DESIGNER. FIGURED DIMENSIONS MUST BE TAKEN IN PREFERENCE TO SCALED DIMENSIONS.

Rev:-	Description:-	Date:-	Chkd by:-

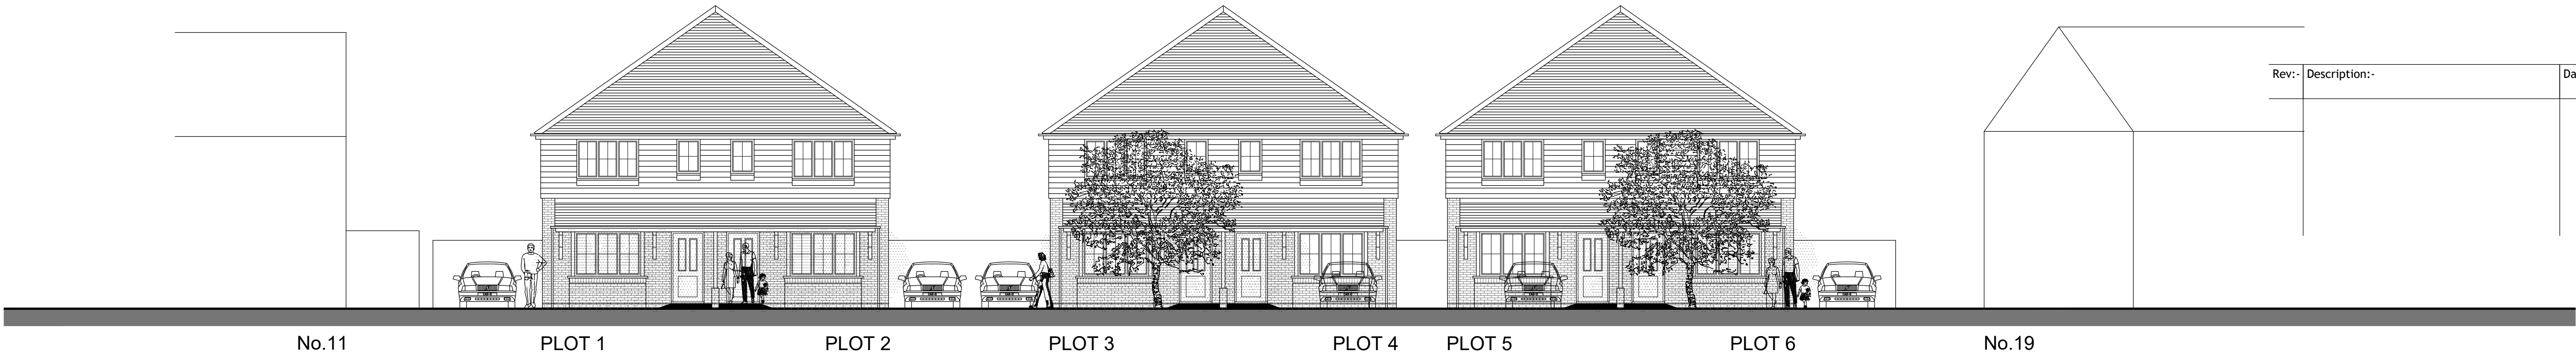

STREET SCENE FACING KEW GARDENS
(1:100)



SITE SECTION FACING SOUTH
(1:100)



The Barn, Calcot Mount Business Park, Calcot Lane,
Curdridge, Southampton, Hampshire, SO32 2BN
Tel: 01489 786670
Email: info@vividdesignstudio.co.uk
Website: www.vividdesignstudio.co.uk

Project:-	Proposed Residential Development 15-17 Kew Gardens Bognor Regis West Sussex
Title:-	Proposed Street Scenes
Client:-	Farnden Developments Ltd
Scale:-	1:100 (@A1)
Drawn By:-	PJD
Checked By:-	
Date:-	14/02/19
Job.No:-	180037
Drg.No:-	05
Rev:-	