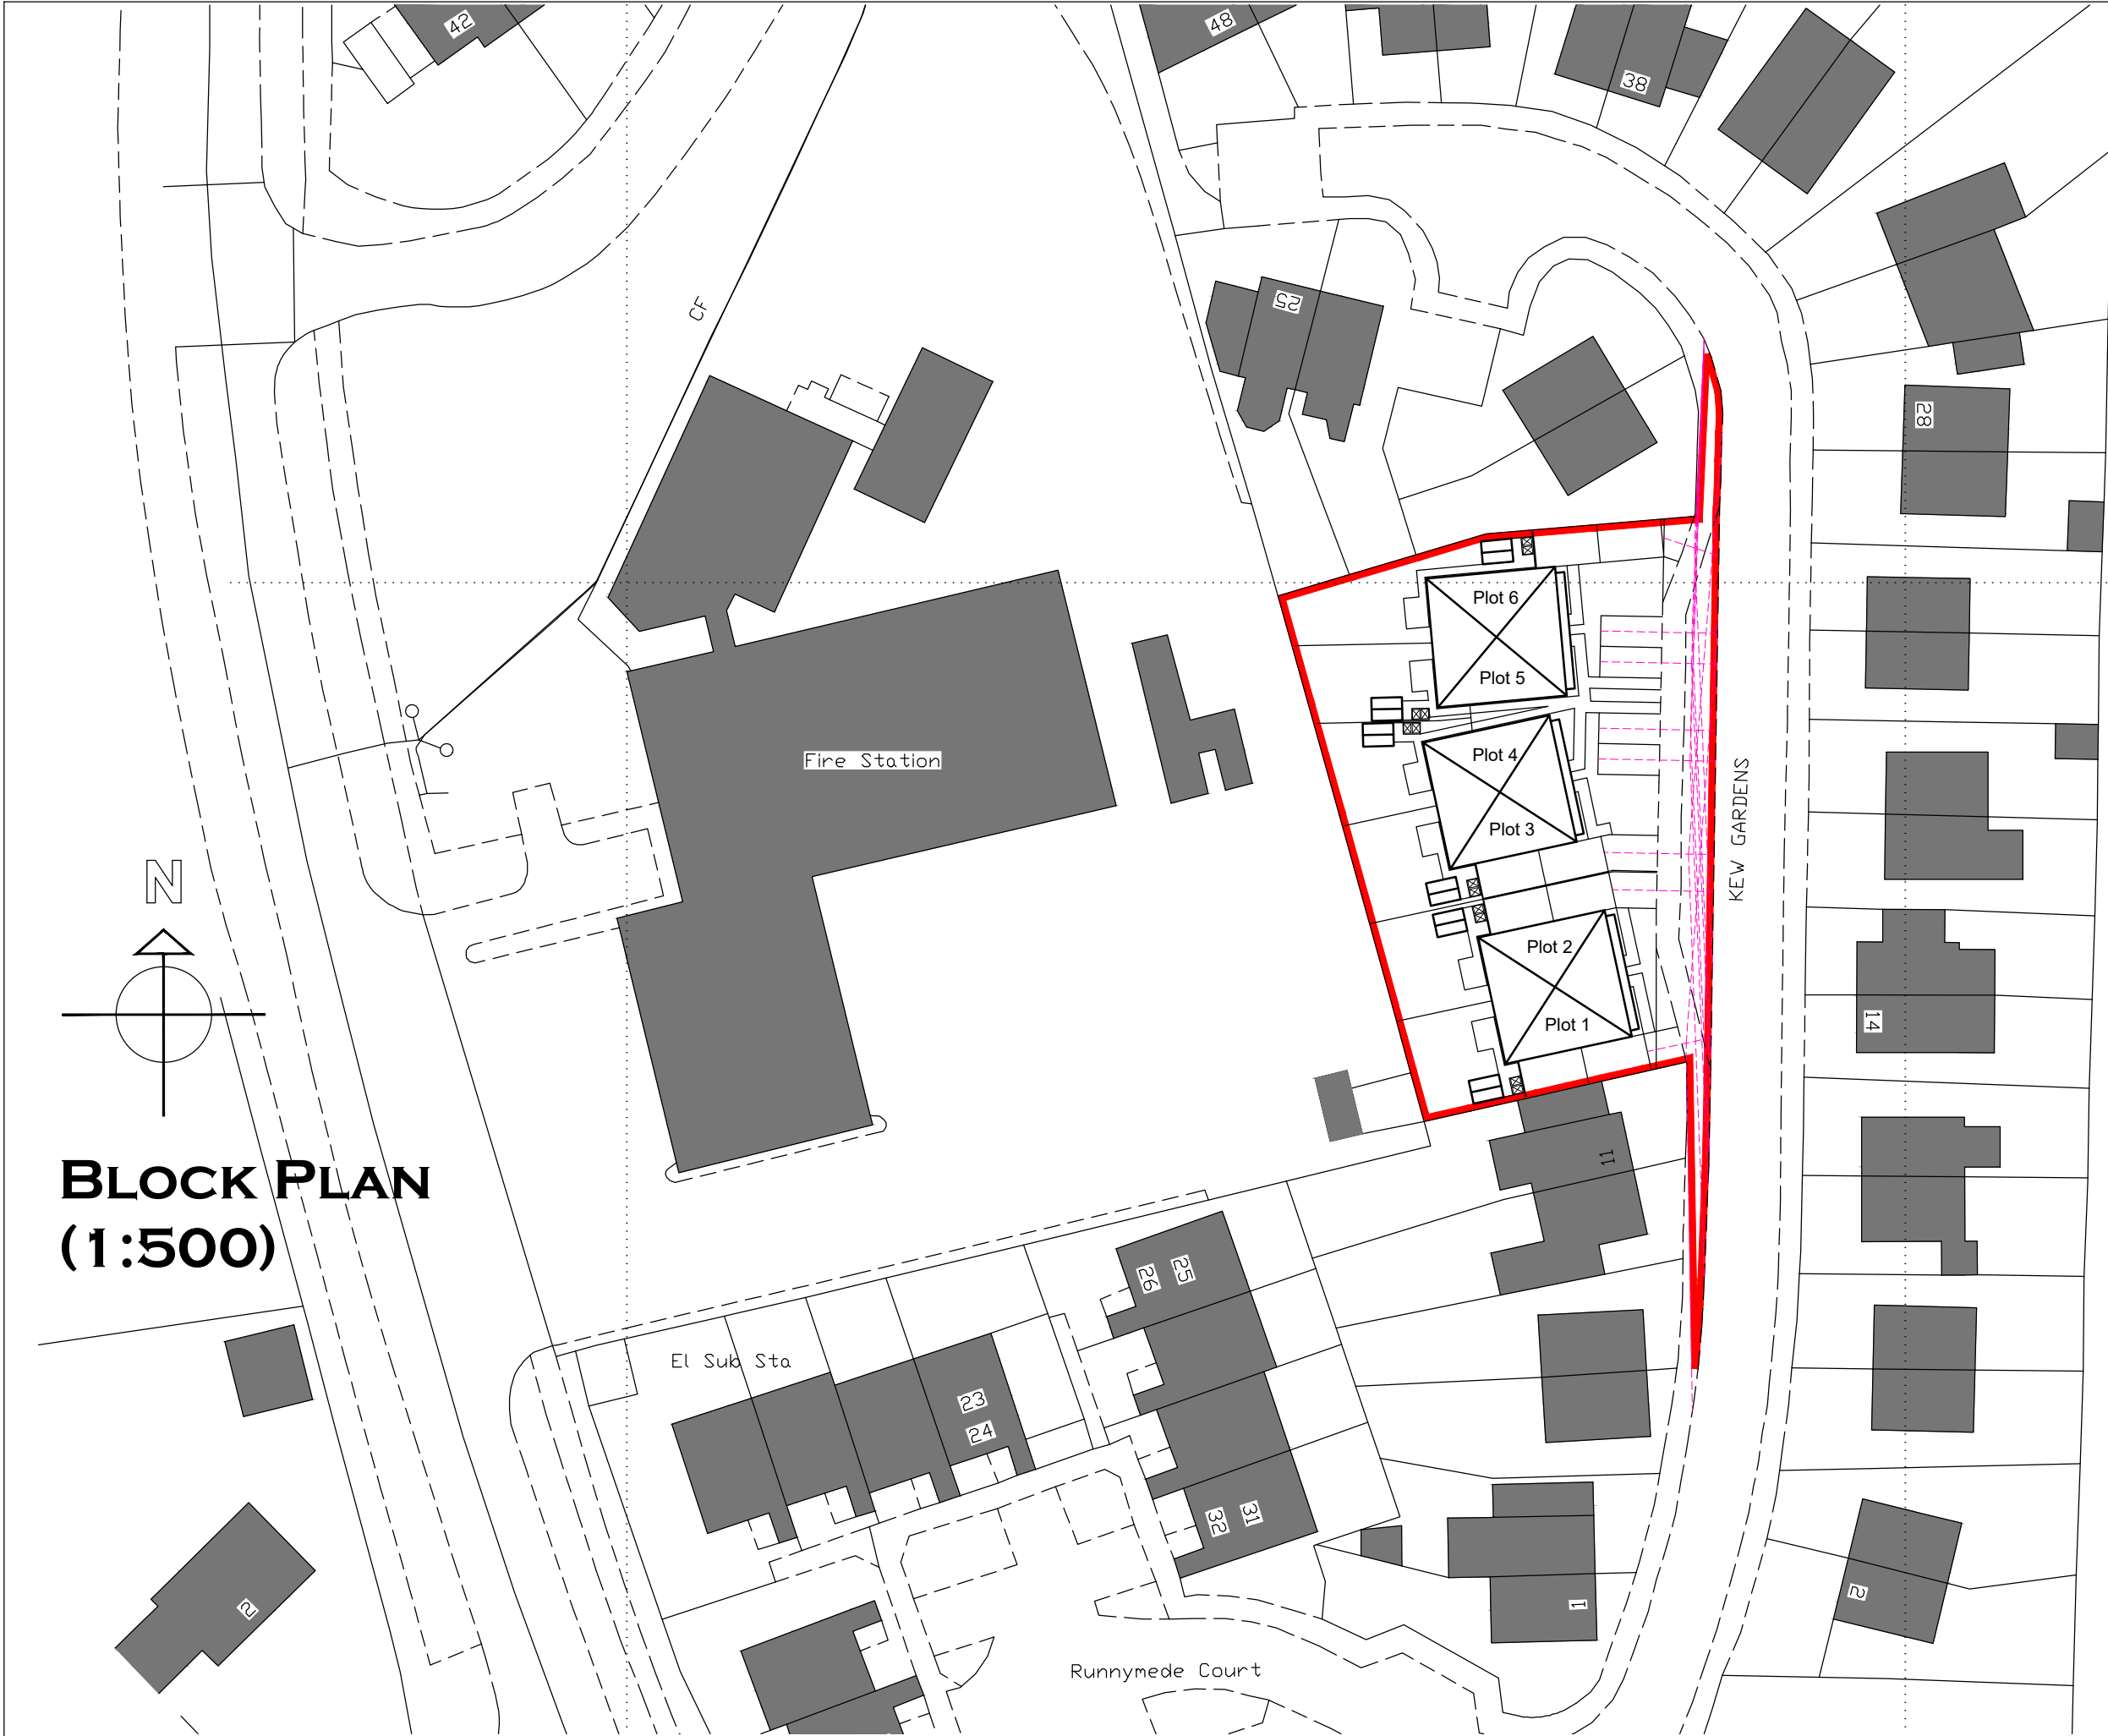


BLOCK PLAN (1:500)

Notes

THIS DRAWING IS THE COPYRIGHT OF VIVID DESIGN STUDIO LTD AND MUST NOT BE COPIED, ALTERED OR REPRODUCED IN ANY WAY NEITHER PASSED TO A THIRD PARTY WITHOUT THEIR WRITTEN PERMISSION.

DIMENSIONS TO BE CHECKED ON SITE BEFORE COMMENCING WORK AND ANY DISCREPANCIES SHALL BE REPORTED TO THE DESIGNER. FIGURED DIMENSIONS MUST BE TAKEN IN PREFERENCE TO SCALED DIMENSIONS.

Rev:-	Description:-	Date:-	Chkd by:-
A	Amended redline and indicated visibility splays	19/03/19	



The Barn, Calcot Mount Business Park, Calcot Lane,
Curdrige, Southampton, Hampshire, SO32 2BN
Tel: 01489 786670
Email: info@vividdesignstudio.co.uk
Website: www.vividdesignstudio.co.uk

Project:-	Proposed Residential Development 15-17 Kew Gardens Bognor Regis West Sussex		
Title:-	Block Plan		
Client:-	Farnden Developments Ltd		
Scale:-	1:500 (@A3)		
Drawn By:-	PJD	Checked By:-	PJD
Date:-	14/02/19	Date:-	14/02/19
Job.No:-	180037	Drg.No:-	02
		Rev:-	A