


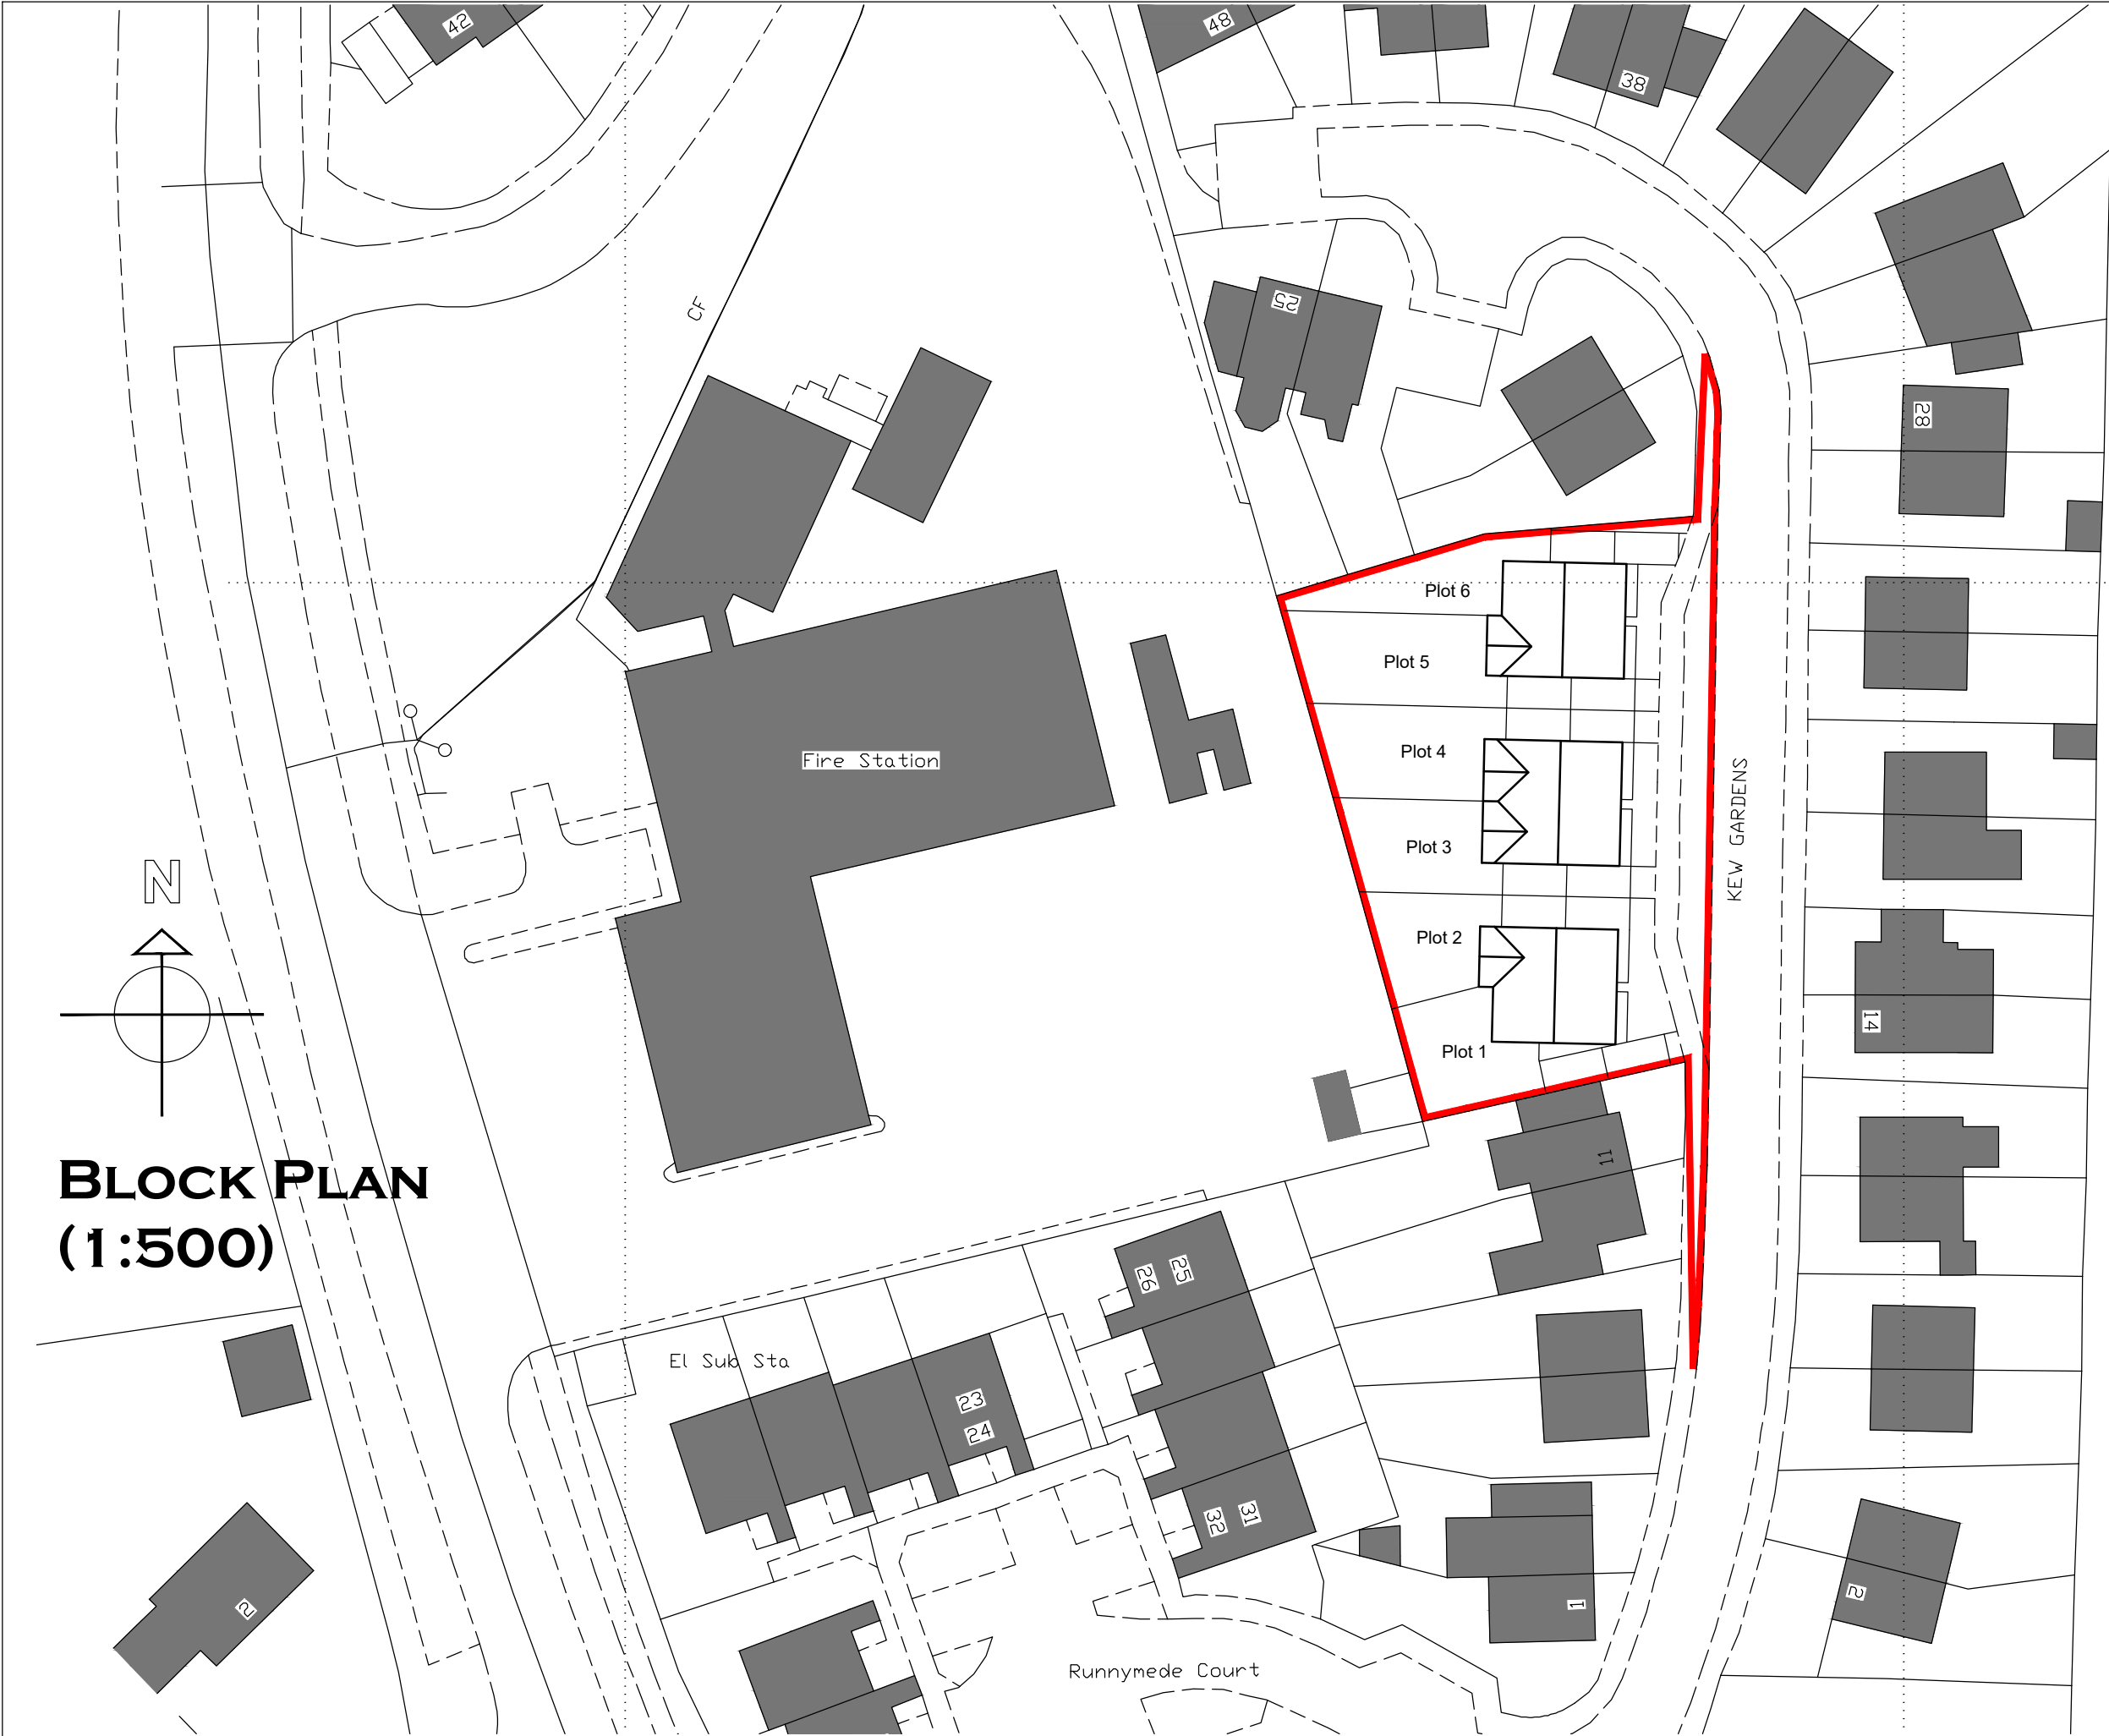

BLOCK PLAN
(1:500)

Notes

THIS DRAWING IS THE COPYRIGHT OF VIVID DESIGN STUDIO LTD AND MUST NOT BE COPIED, ALTERED OR REPRODUCED IN ANY WAY NEITHER PASSED TO A THIRD PARTY WITHOUT THEIR WRITTEN PERMISSION.

DIMENSIONS TO BE CHECKED ON SITE BEFORE COMMENCING WORK AND ANY DISCREPANCIES SHALL BE REPORTED TO THE DESIGNER. FIGURED DIMENSIONS MUST BE TAKEN IN PREFERENCE TO SCALED DIMENSIONS.

Rev:-	Description:-	Date:-	Chkd by:-
A	Amended redline and indicated visibility splays	19/03/19	PJD
B	Planning Authority amendments	04/07/19	



The Barn, Calcot Mount Business Park, Calcot Lane,
Curdrige, Southampton, Hampshire, SO32 2BN
Tel: 01489 786670
Email: info@vividdesignstudio.co.uk
Website: www.vividdesignstudio.co.uk

Project:-			
Proposed Residential Development 15-17 Kew Gardens Bognor Regis West Sussex			
Title:-			
Block Plan			
Client:-			
Farnden Developments Ltd			
Scale:-			
1:500 (@A3)			
Drawn By:-	PJD	Checked By:-	PJD
Date:-	14/02/19	Date:-	14/02/19
Job.No:-	180037	Drg.No:-	02
		Rev:-	B