


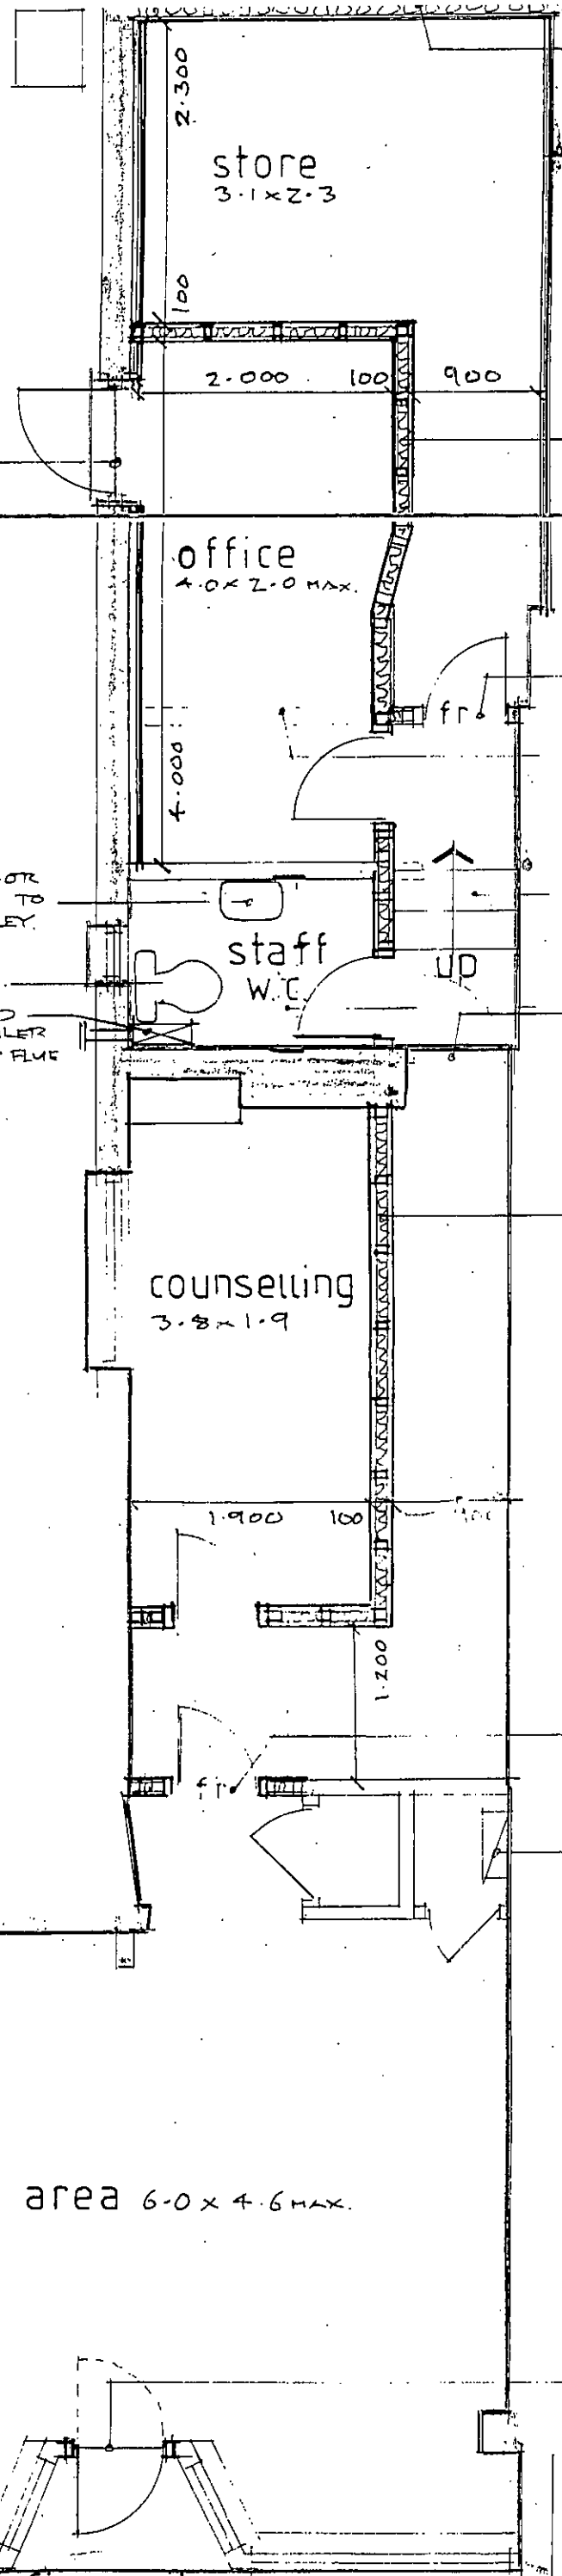

EITHER INSTALL 100MM INSULATION BUILT TO EXISTING STUD WALL OR INDEPENDENT WALL LINING AS BELOW.

EXISTING WALLS AT REAR TO BE LINED INTERNALLY WITH 'GYPROC INDEPENDENT INSULATED WALL LIVING' OR SIMILAR. (N.D. CONVERTED GARAGE)

STUD PARTITION AS DESCRIBED OPPOSITE

NEW FIRE DOOR.

PARTITION RETAINED.

ADAPT STEPS TO GIVE THREE RISERS.

PARTITION & DOORS REMOVED.

STUD PARTITION AS DESCRIBED OPPOSITE

DOUBLE DOORS REMOVED - INSTALL NEW FIRE DOOR.

EXISTING ELECTRICS.

EXISTING & PROPOSED

ref 13R/64/12.

30 WEST STREET

Bogwon REE'S
PO21 1XE

GROUND FLOOR PLAN 1:50