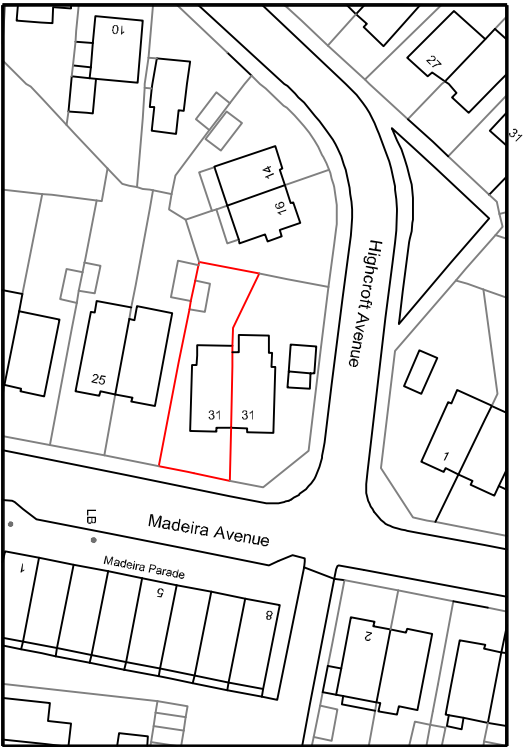


Your Home Plans Ltd The Rafter's, Aldwick Road, Bognor Regis, West Sussex, PO21 3RN 01243 950581 june@yourhomeplans.co.uk		29 Madeira Avenue Bognor Regis West Sussex PO22 8DF		Location Map	
Project Number: 29/MAC-19		Date: 29th February 2019		Drawing No: L01	
Drawn By: Your Home Plans Ltd		Checked By: JFG		Scale: 1:1250 A4	