
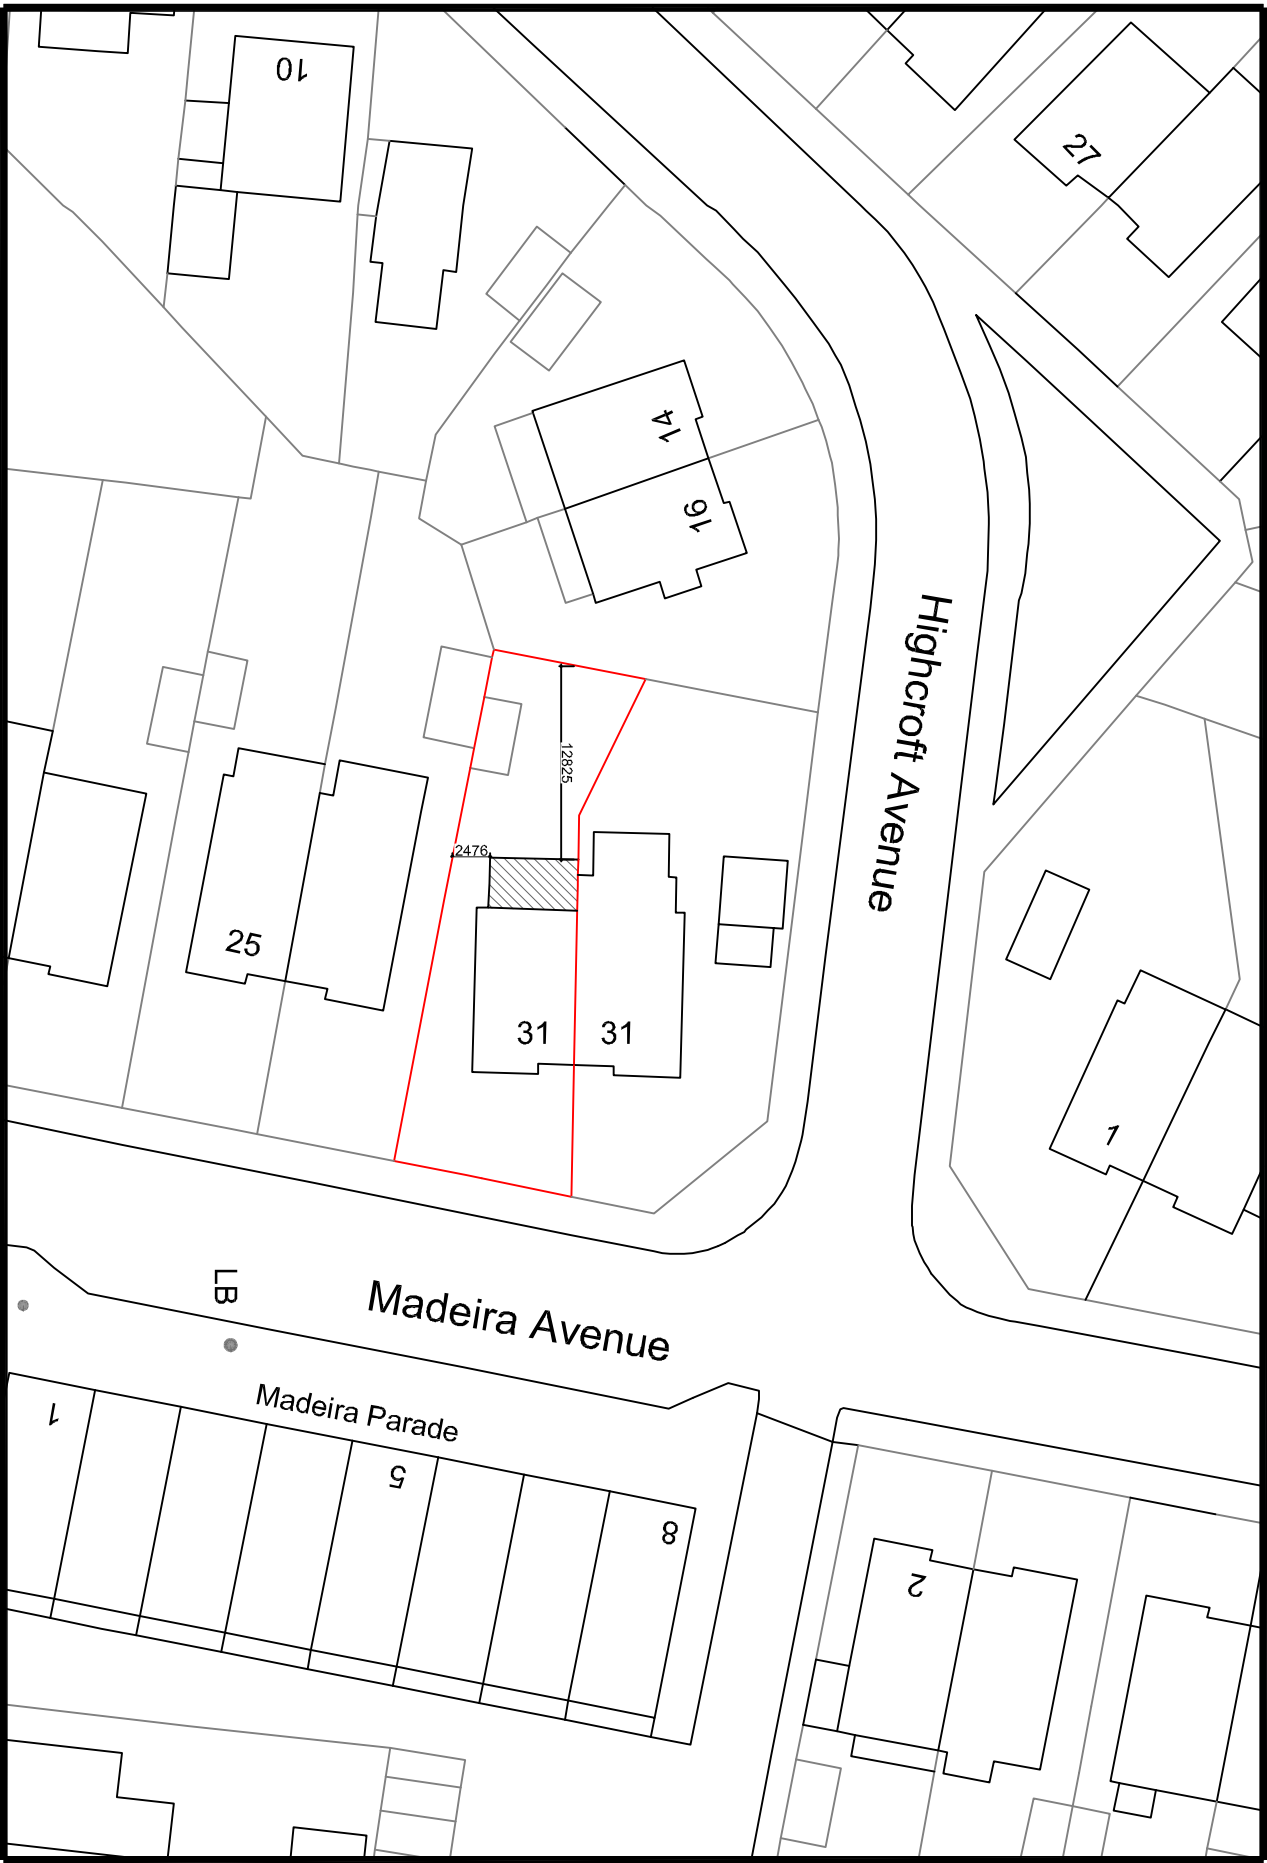


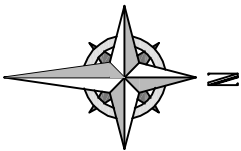

Your Home Plans Ltd
The Rafter's, Aldwick Road, Bognor
Regis, West Sussex, PO21 3RN
01243 950581
june@yourhomeplans.co.uk

29 Madeira Avenue
Bognor Regis
West Sussex
PO22 8DF

Block Plan

Project Number: 29MAD-19
Date: 26th February 2019
Drawn By: Your Home Plans Ltd
Checked By: JEG

Drawing No:
B01 REVA
Scale: 1:500 A3