



NOTES:

Dimensions to be included on site before commencing work.
Any discrepancies shall be reported to the architect immediately.
Do not scale from these drawings except for planning purposes.
Use figured dimensions only.
Where applicable this drawing is to be read in conjunction with other consultative drawings.
This drawing is the copyright of hda projects ltd.

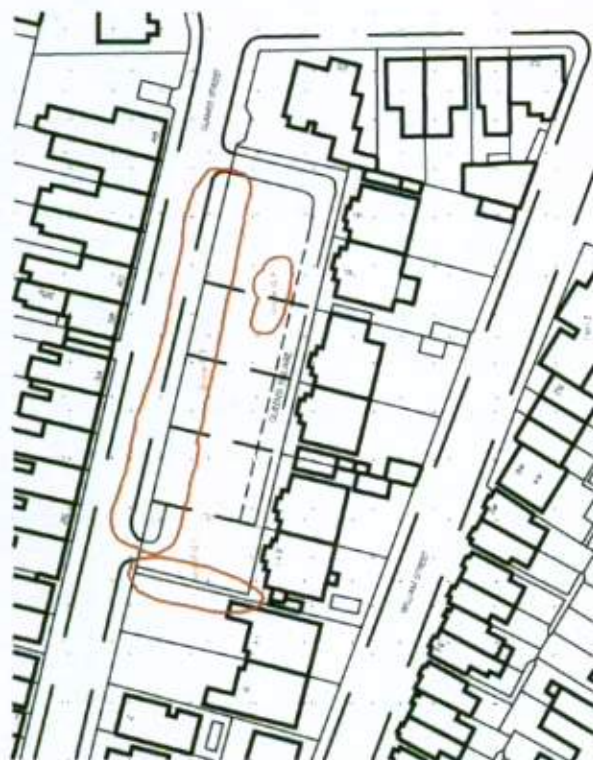

Location Plan 1 : 1250

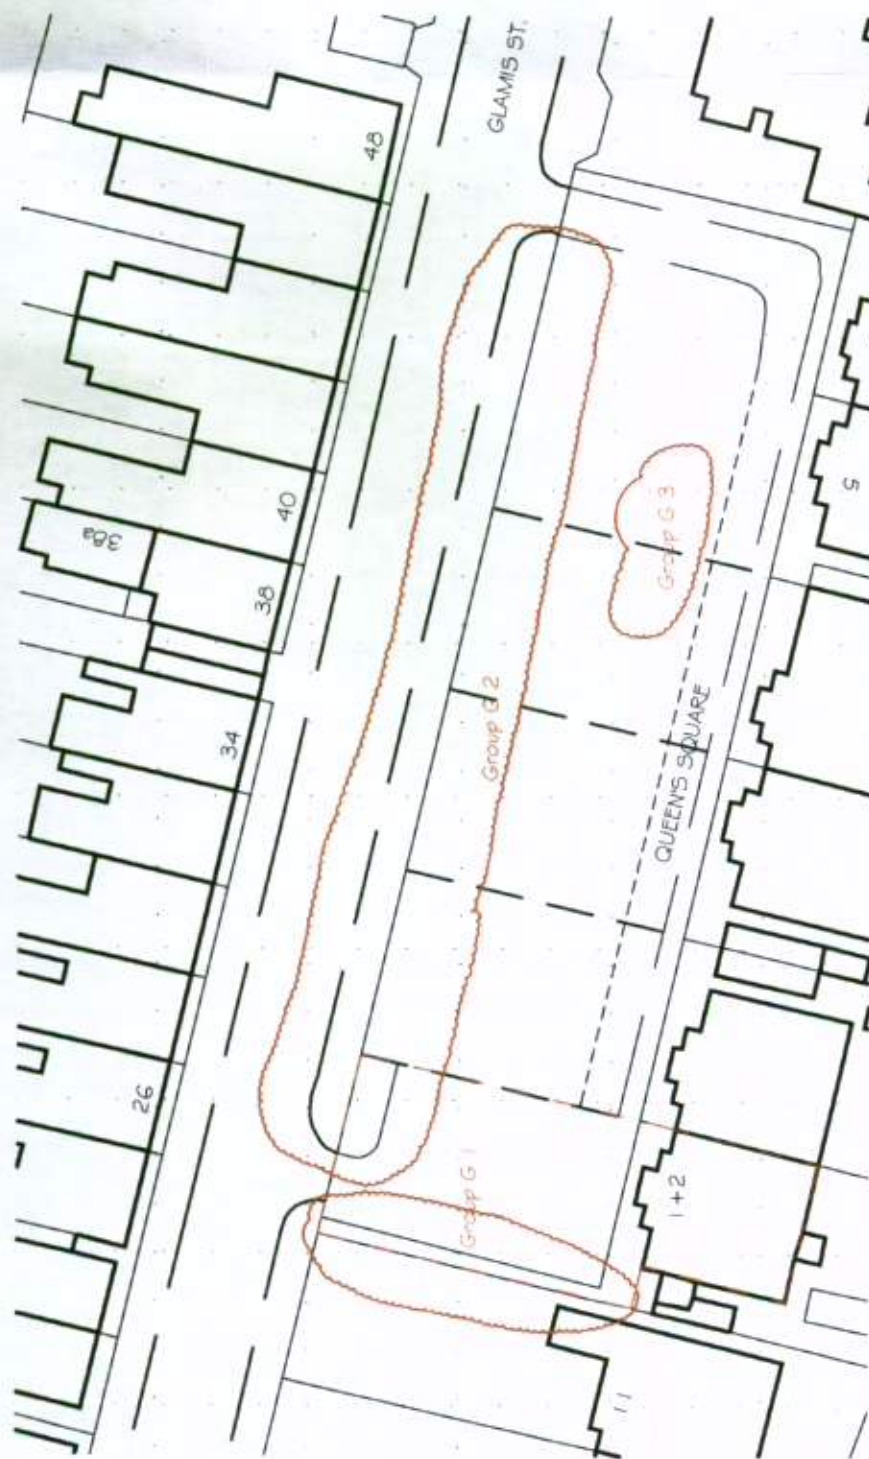

Block Plan 1 : 500

Rev	Date	Amendment
-----	------	-----------

hda projects

6 The Old Flour Mill - Queen Street - Emsworth - Hampshire - PO10 7BT -
Tel: +44 (0) 1243 373555 Mob: 075667976018
e-mail: hda.projects@btinternet.com

For: Interlet

Project:

2 Queens Square
Bognor Regis
PO21 1SA

Title:

Block + Location plans

Date	Drawn	Scale	Checked
February 2011	afm	1:250 + 500 @ A3	
Job Number	Drawn	Drawing Number	Revision
1109	T	01	