


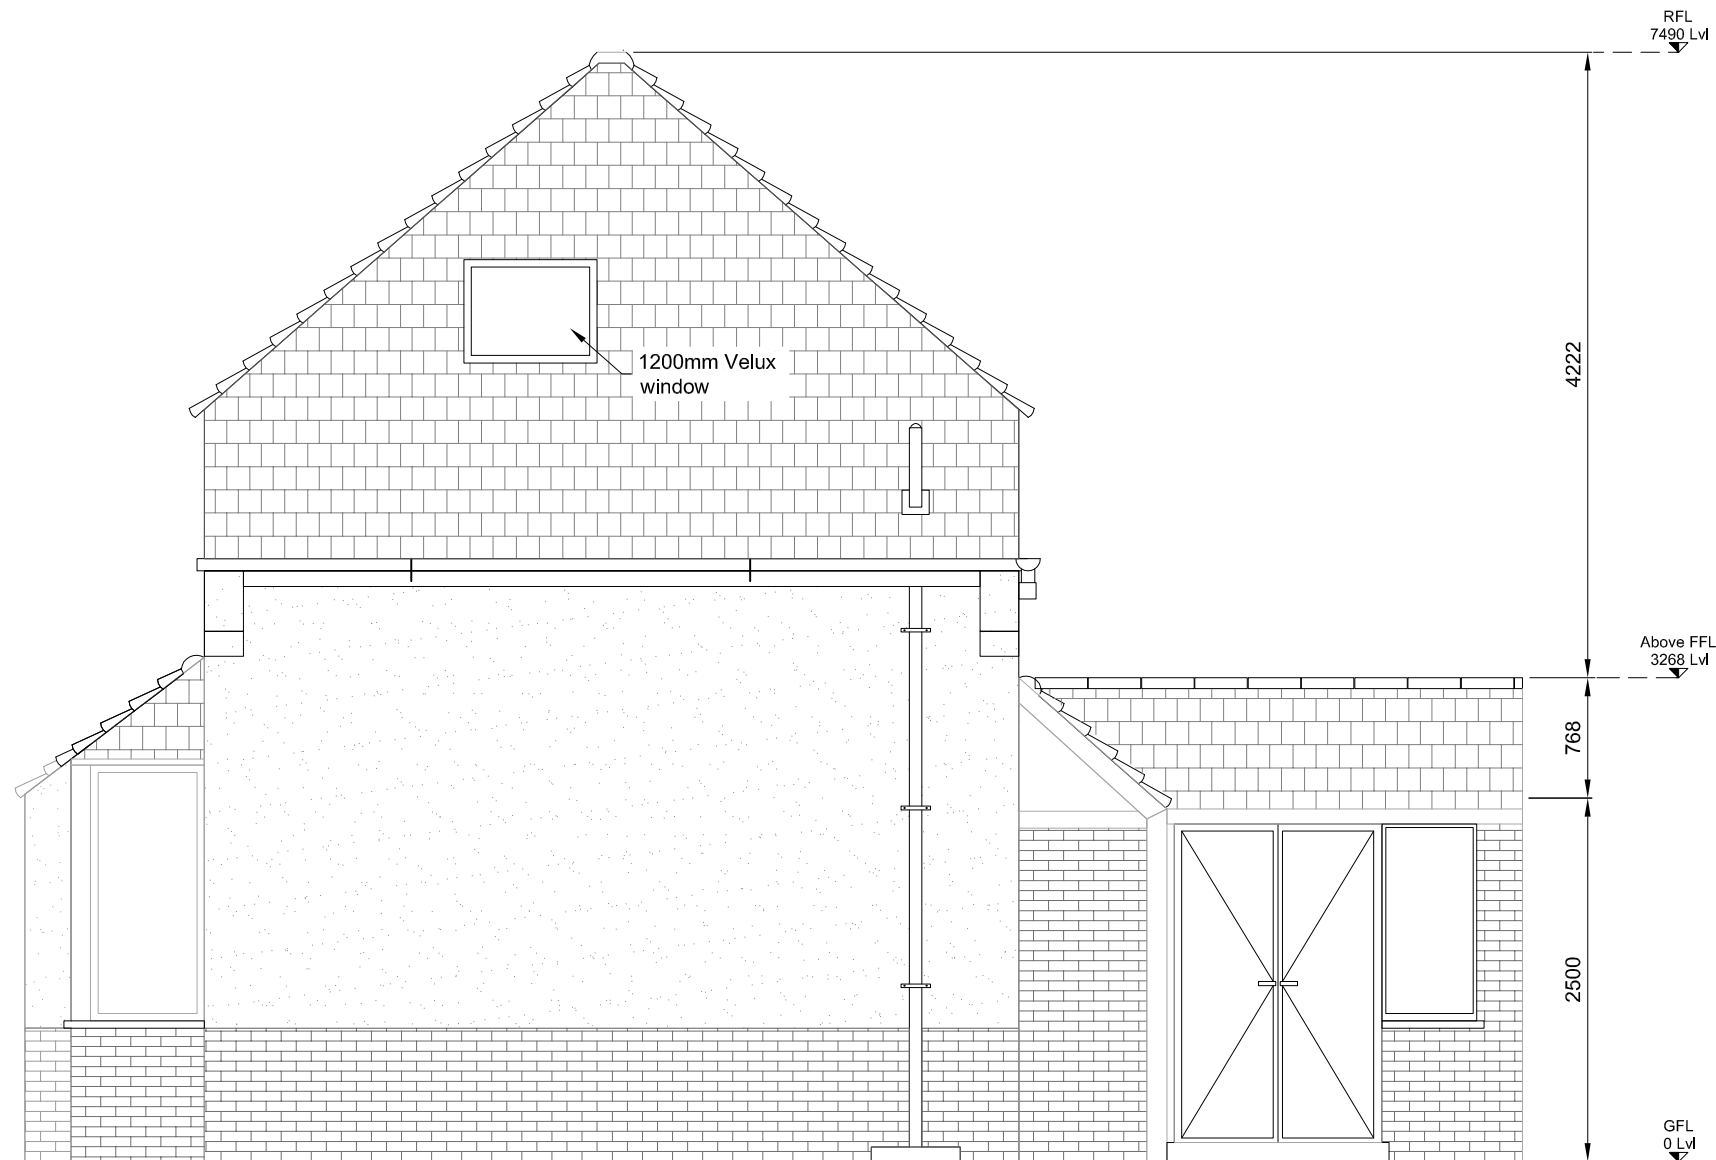

Proposed Side Elevation

001	HPC	For Comment	Jan'19	
REV	BY	DESCRIPTION	DATE	CHKD
Doc Ref: DES.F.002		Version No: V1.0		
DO NOT SCALE				
KEY				
Third Angle Projection		CE Yes ☐ No ☒ No Encountered class		
PROJECT NAME				
25 Mons Avenue, Bognor Regis				
ITEM DESCRIPTION				
Proposed Side Elevation				
REFERENCE DRAWING(S)				
Proposed Side Elevation				
ORIGINATOR		SCALE & SHEET SIZE		
LCD/HPC		1:50@ A3		
DESIGN REVIEW BY		DATE		
LCD		12.03.2019		
QS CHECK BY		DATE		
—				
TRACKER No.		VO No.		DELIVERY DATE
01		N/A		N/A
DRAWING No.				REVISION
0000-000-005				A01