




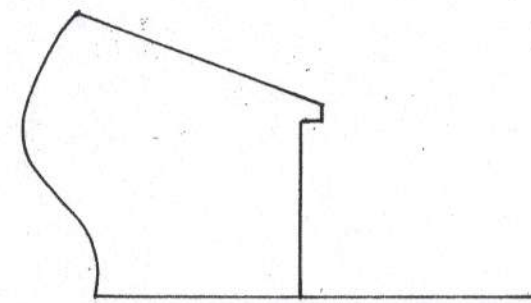


west

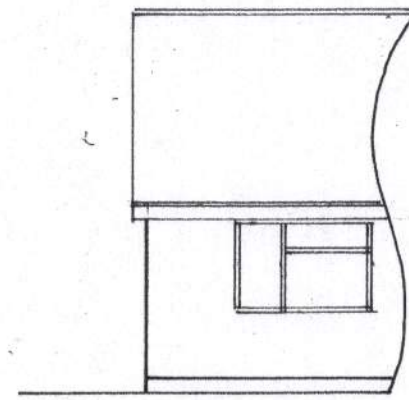


north

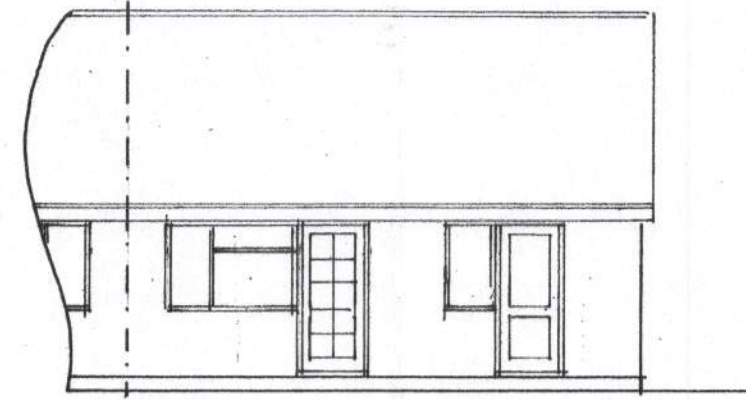


south
1 : 100

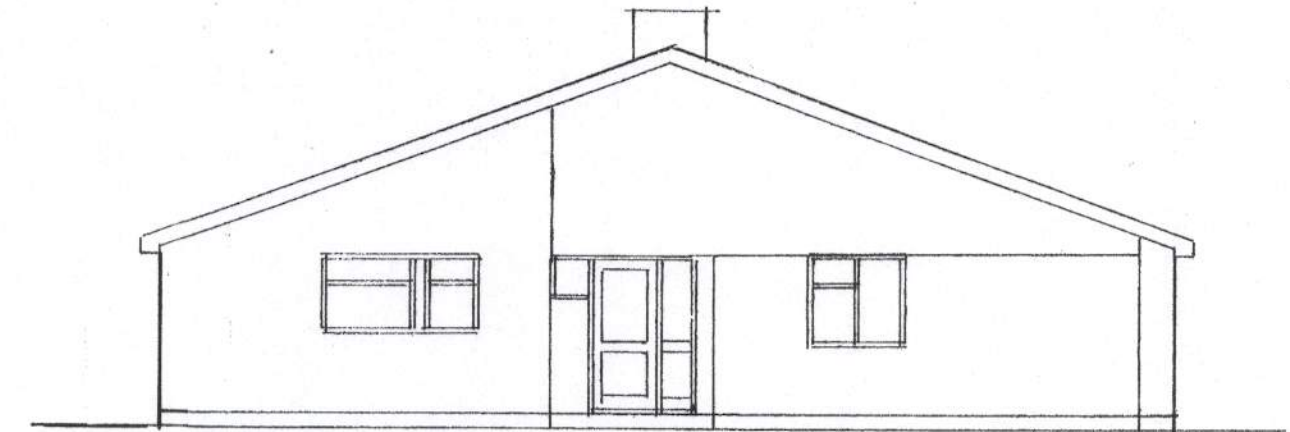


east

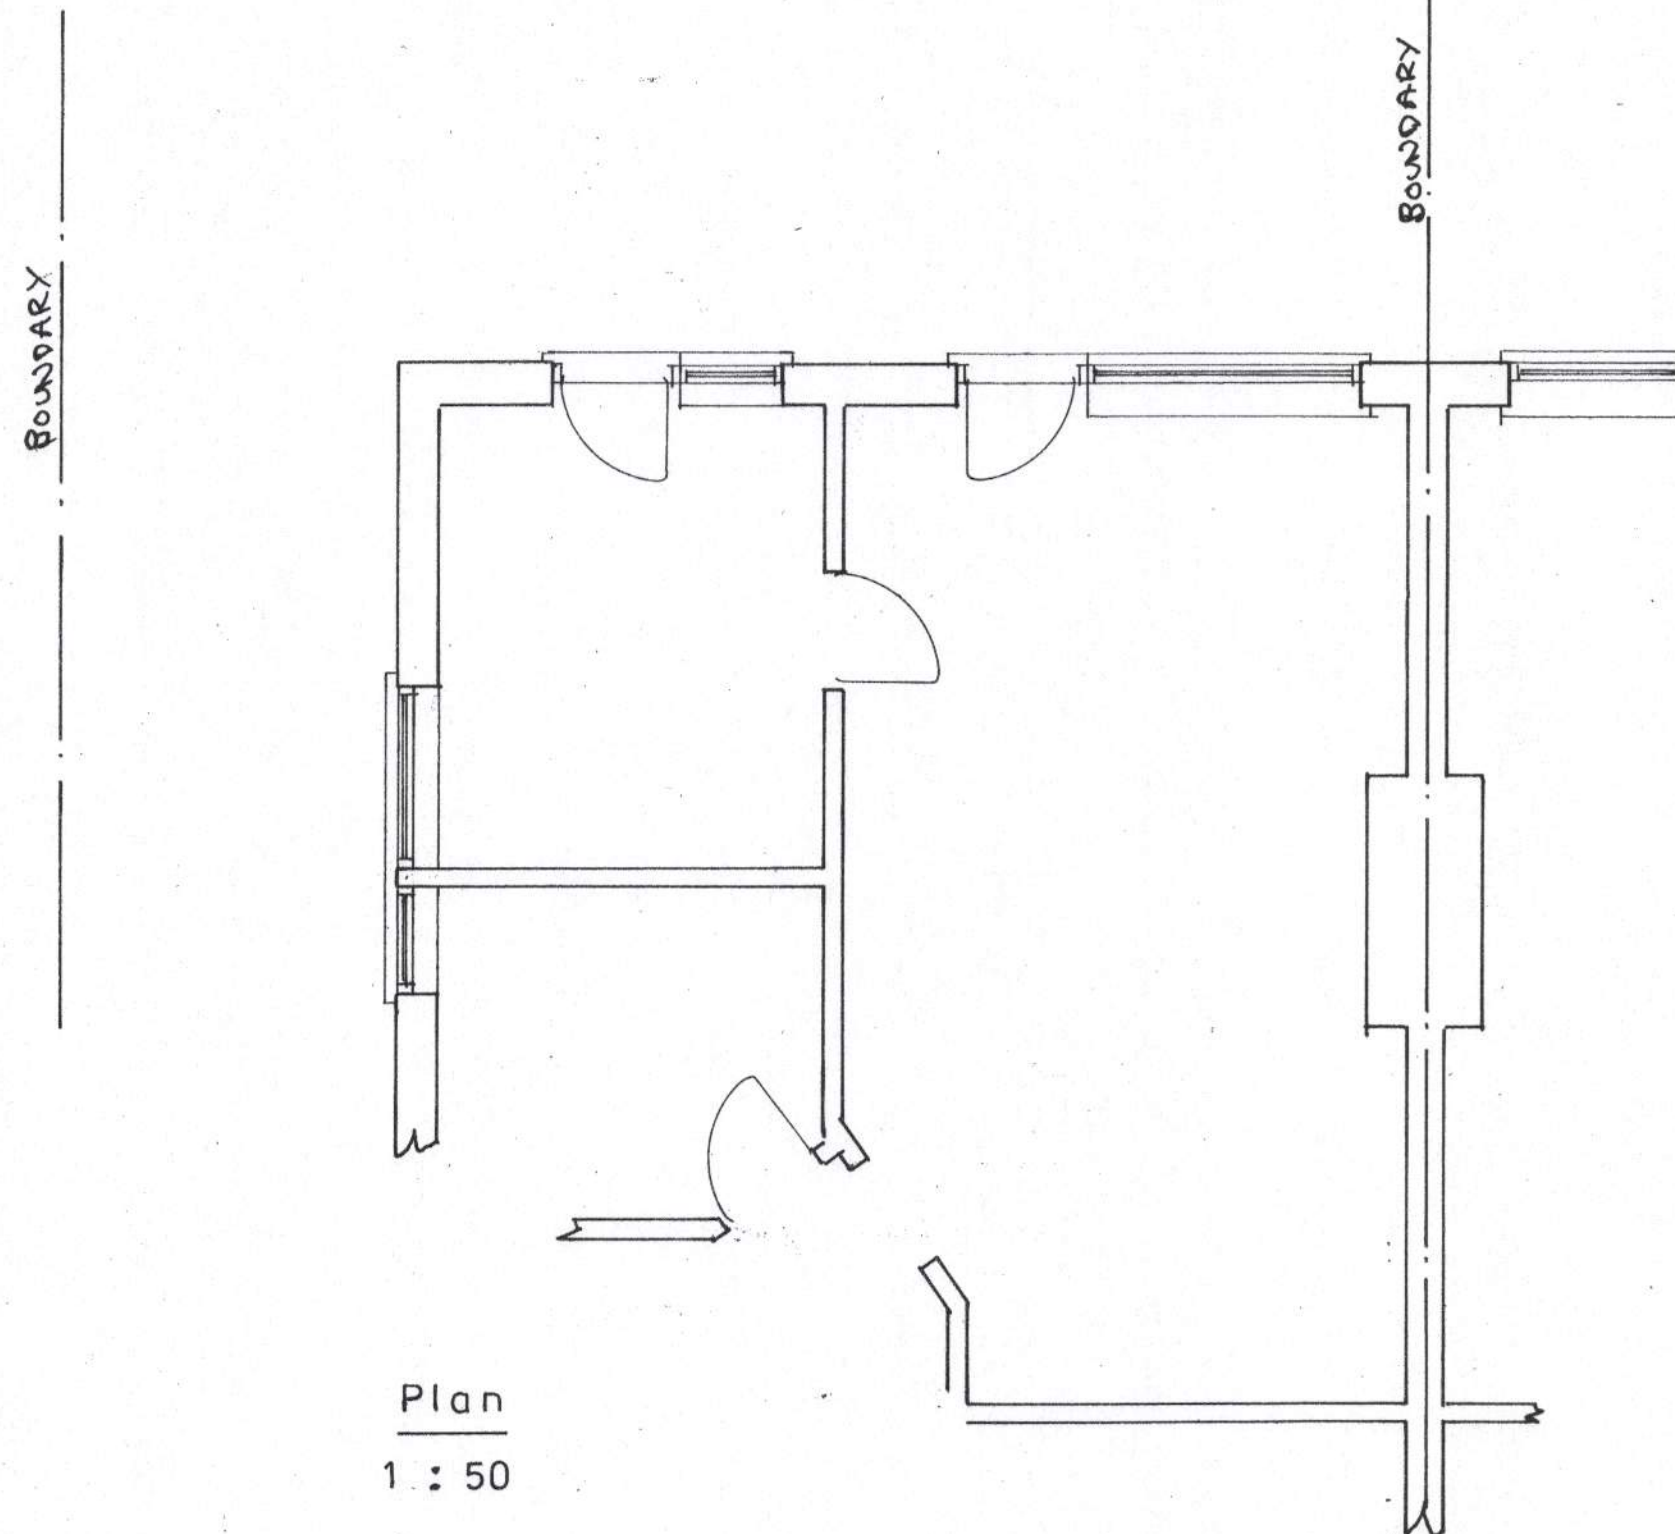

Plan
1 : 50

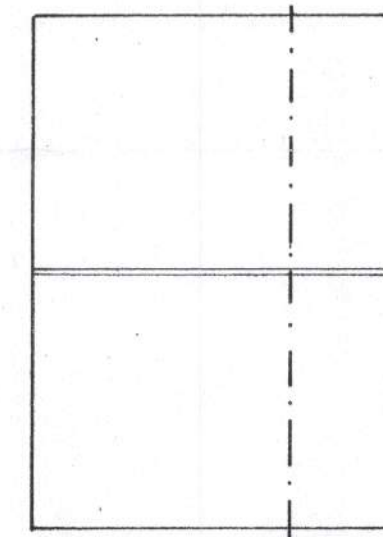

roof plan
1 : 200

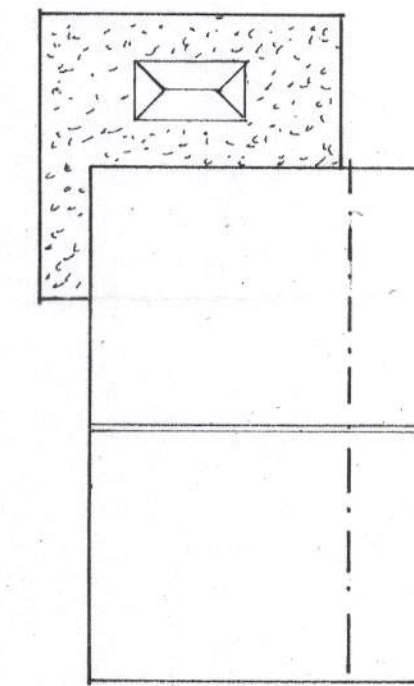

proposed roof plan

Existing

PROPOSED SINGLE STOREY EXTENSION AT 111 HIGHCROFT CRESCENT
BOGNOR REGIS FOR MR.C.CLARK AND MISS.R.HOMER

sheet 3 of 3

Bryan Butcher
Rainbow Cottage
Nyetimber Lane
Bognor Regis PO21 3JX
01243 266871
07973 233442
bryan.butcher@btinternet.com
www.bryanbutcher.com