


THIS DRAWING READ IN CONJUNCTION WITH :

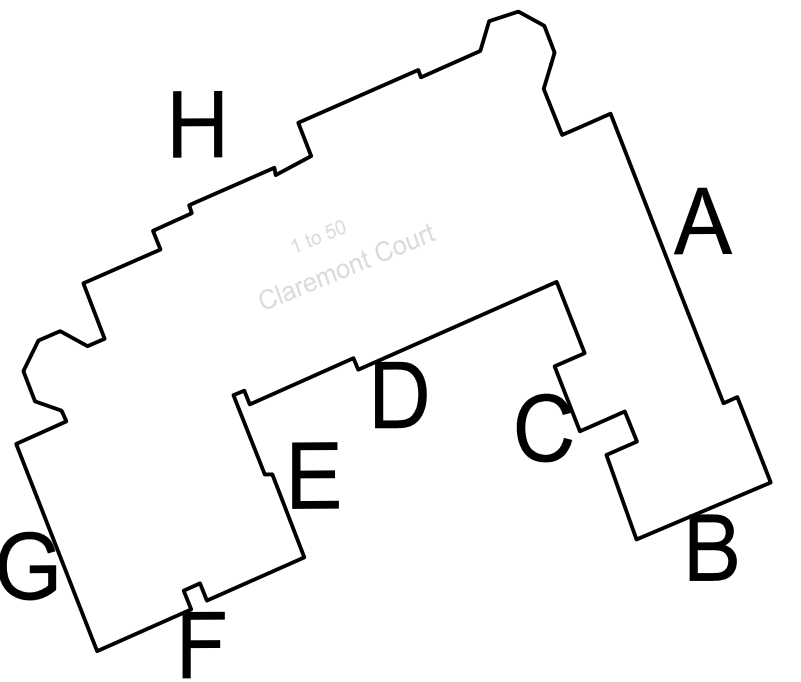

AHR

AHR Building Consultancy Ltd
Norwich Union House
High Street
Huddersfield
HD1 2LF
United Kingdom

T +44(0)1484 537411
F +44(0)1484 530332
E huddersfield@ahr-global.com
www.ahr-global.com

project number 2021.00016.131	scale As Shown @A0	
drawing number 003	rev -	ISSUED STATUS Planning

This drawing is to be read in conjunction with all related drawings. All dimensions must be checked and verified on site before commencing any work or producing shop drawings. The originator should be