




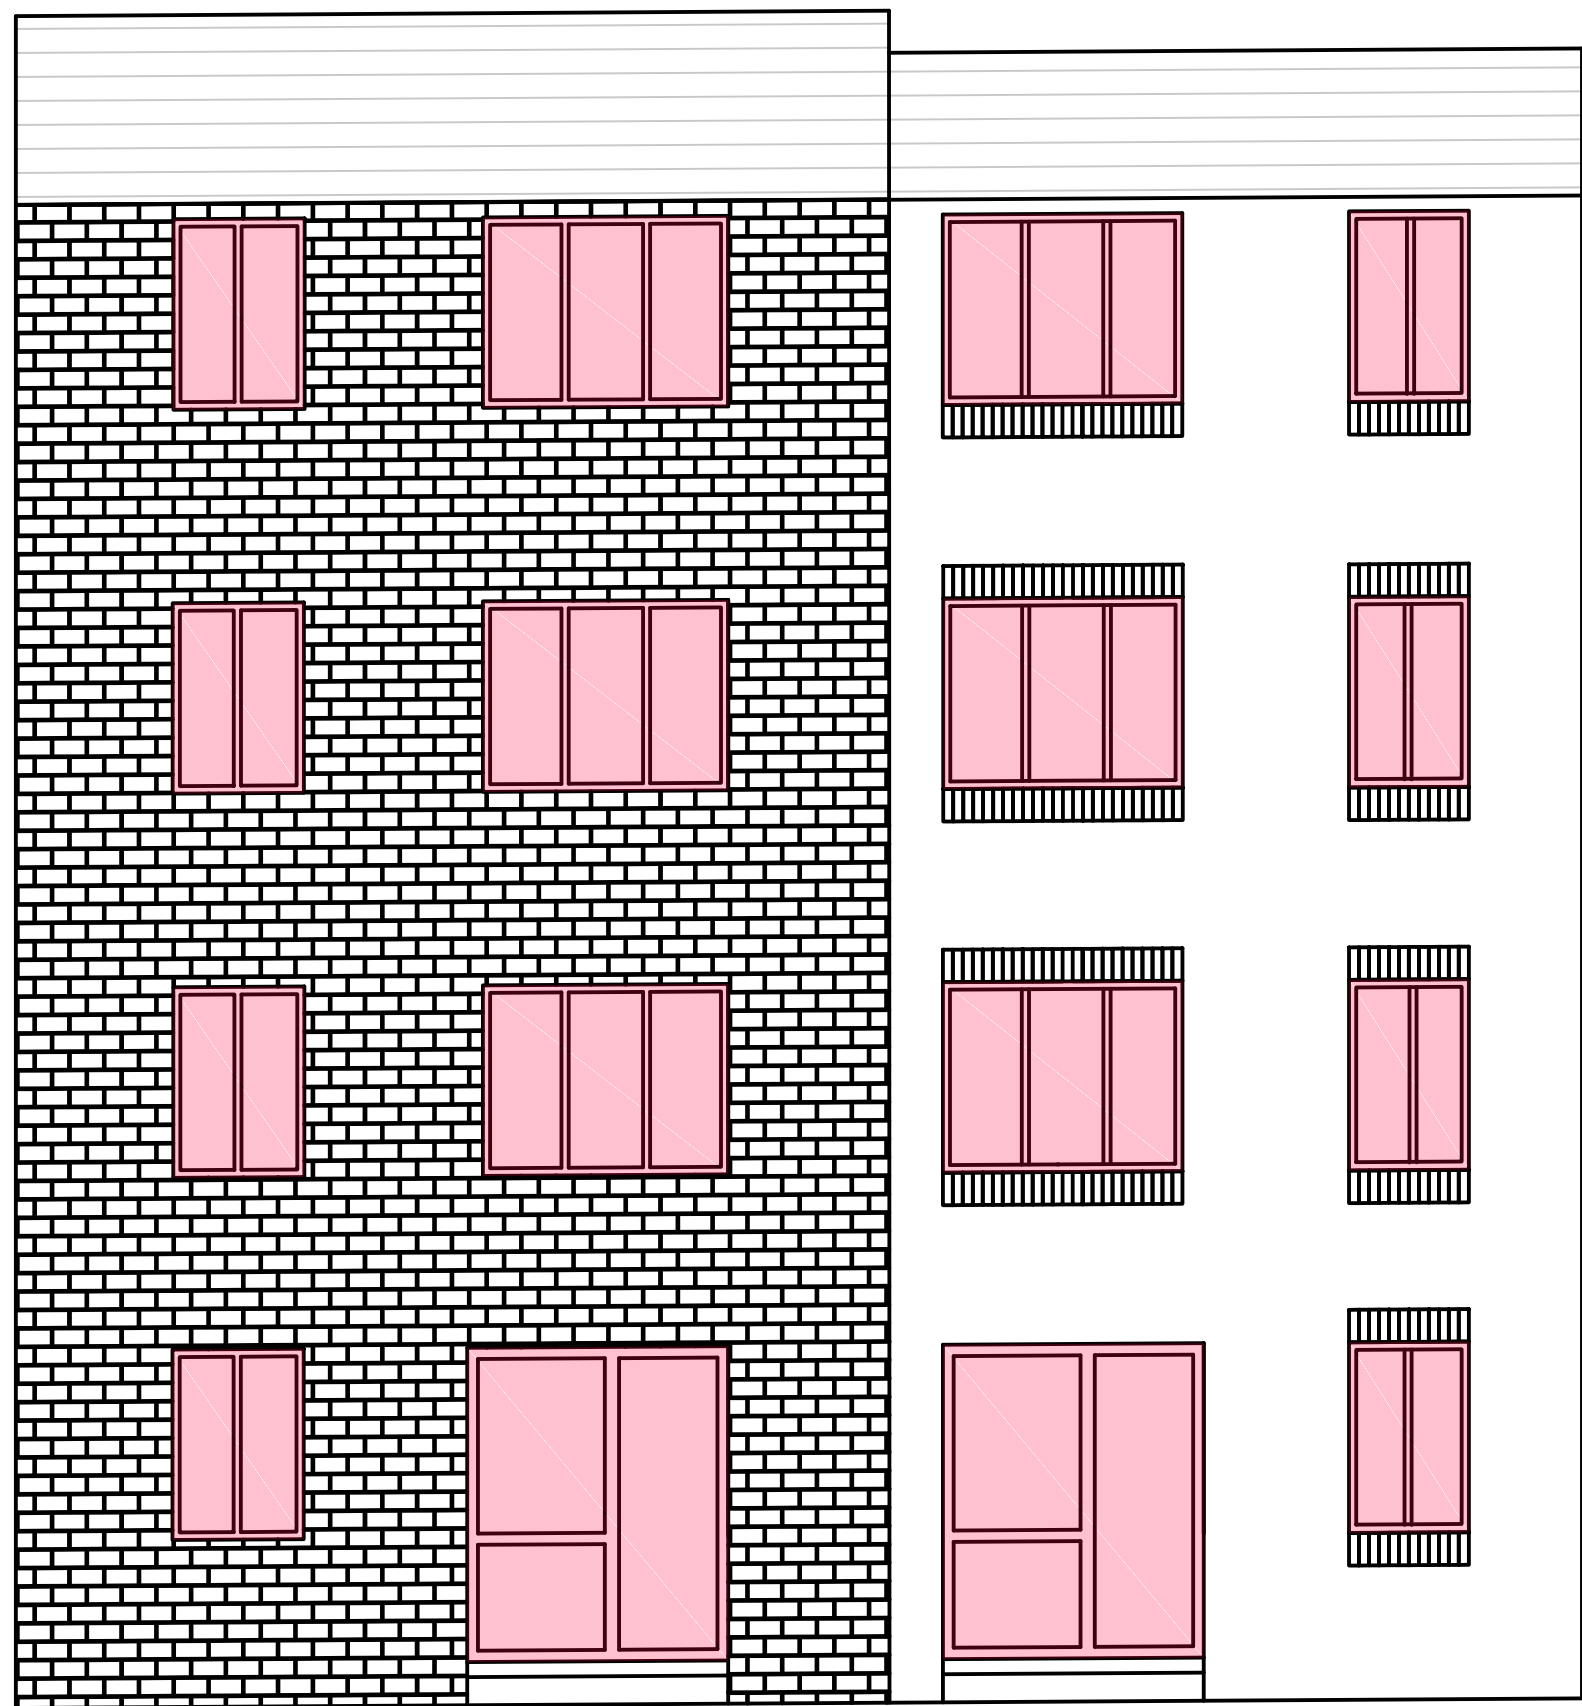

Elevation E
Scale 1:50 @ A0

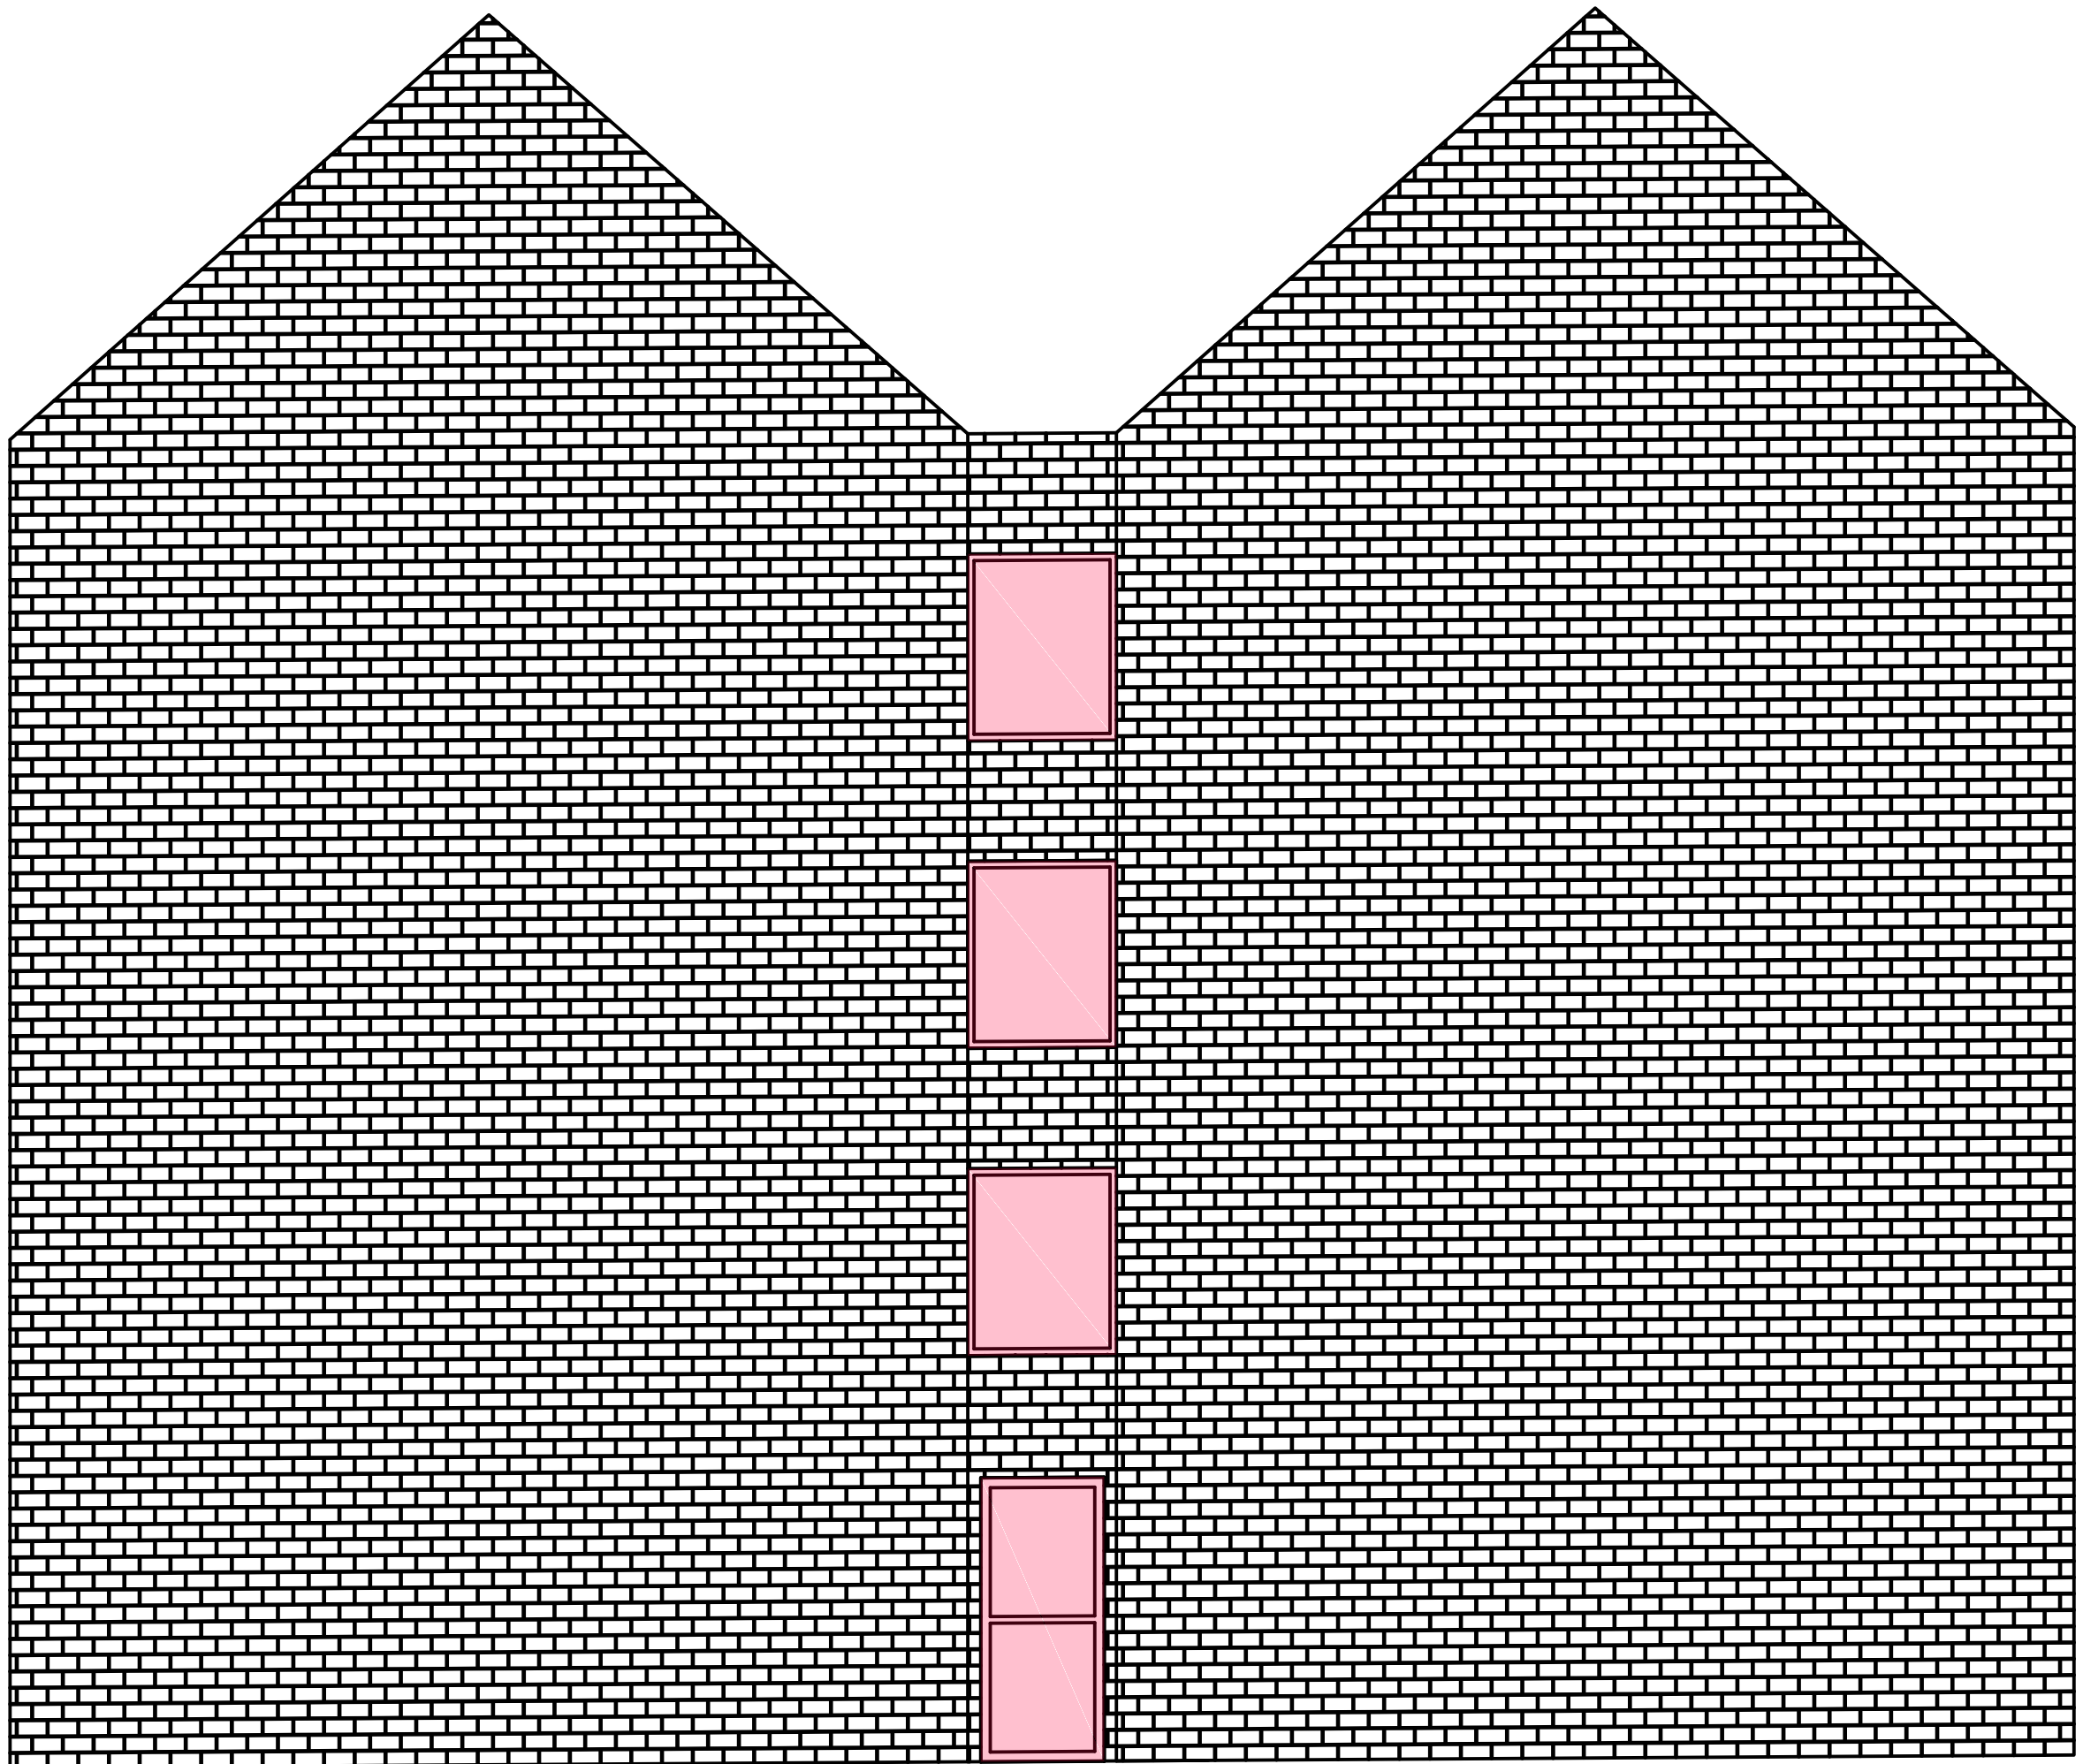

Elevation F
Scale 1:50 @ A0

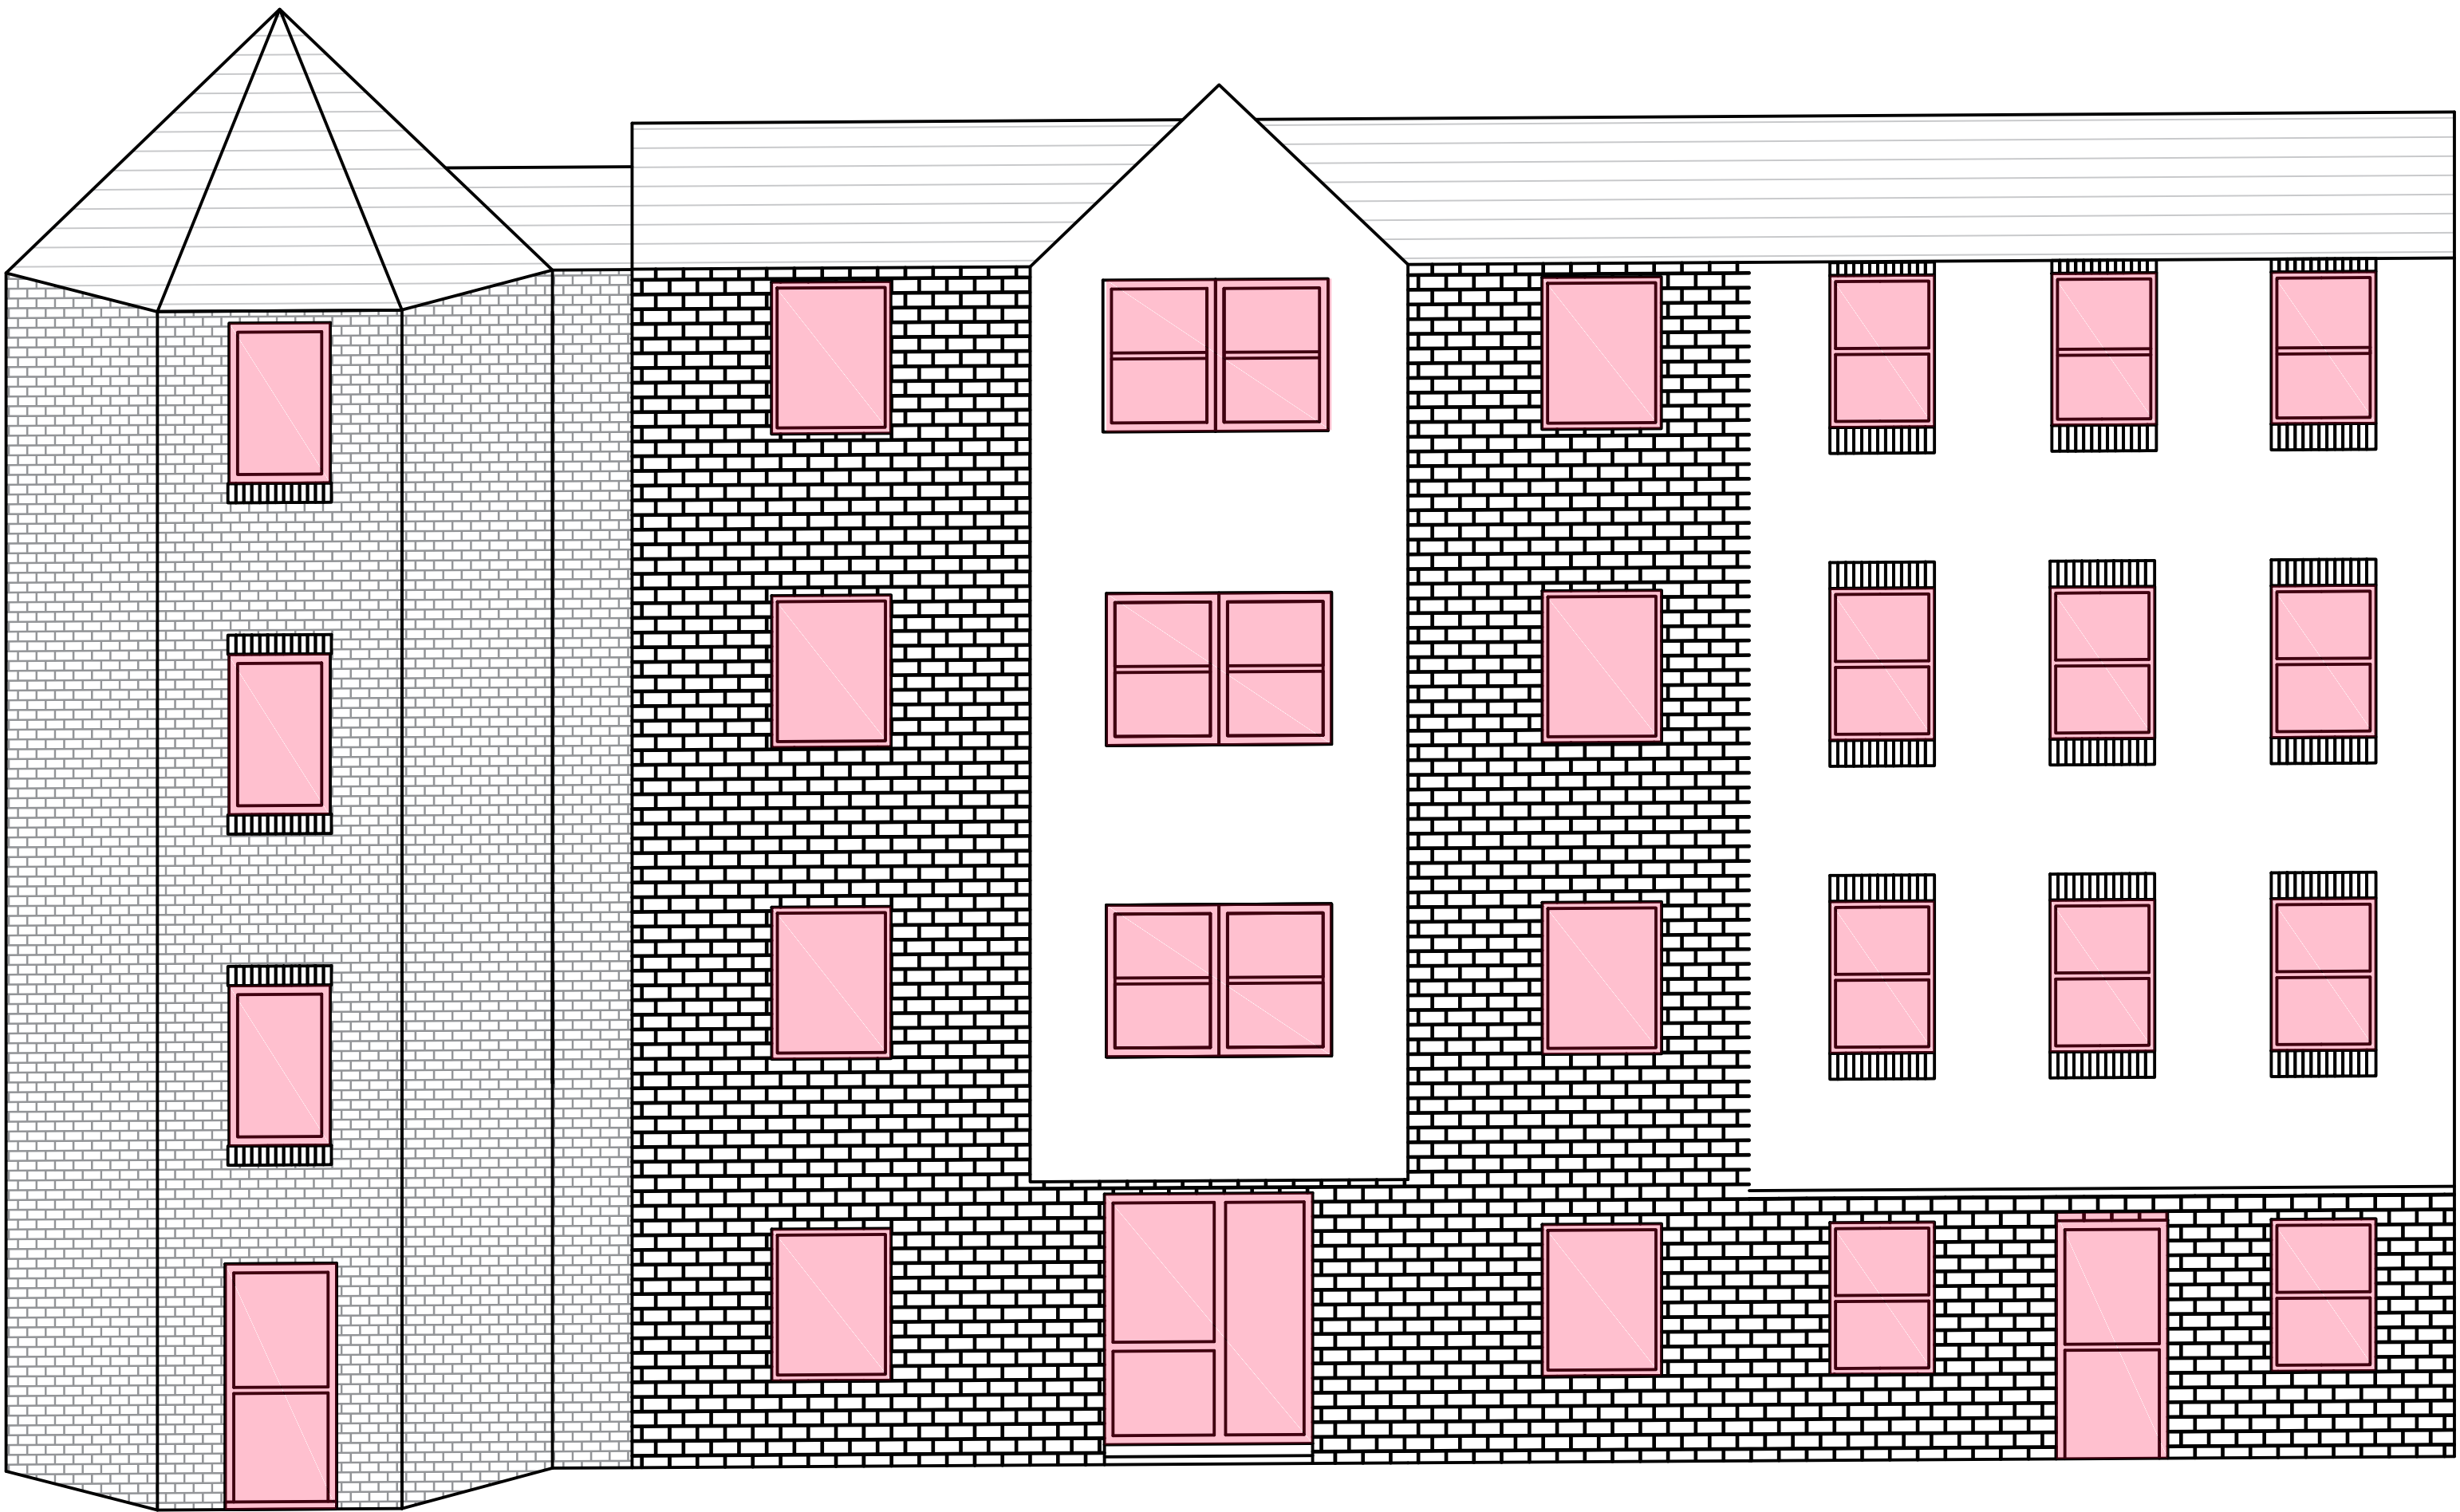



Elevation G
Scale 1:50 @ A0




Elevation H
Scale 1:50 @ A0

Notes

THIS DRAWING READ IN CONJUNCTION WITH :

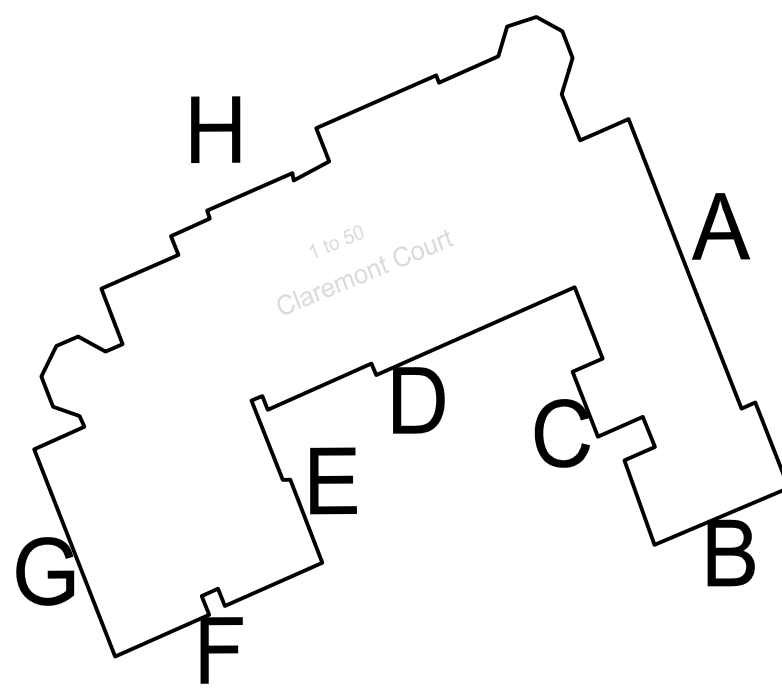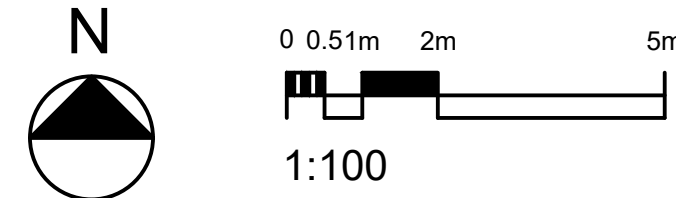

Key:

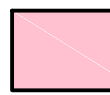 Hatch Indicates Windows & Doors For Replacement With UPVC

Rev	Description	Date	Dr by	App by
original by				
CG		21.03.22		



AHR Building Consultancy Ltd

Northwich Union House

High Street

Northwich

CH1 2LF

United Kingdom

T +44(0)1484 537411

F +44(0)1484 530302

E. hudson@ahr-global.com

www.ahr-global.com

client
FirstPort Retirement Property Services Ltd

project
Claremont Court
Window Replacement

drawing
Proposed Elevations 2/2

Project Number	Issue	Issue Status
2021_00016_131	As Shown	@A0
Drawing Number	Rev	Issue Status
005	-	Planning

This drawing is to be used in conjunction with all related drawings. All dimensions must be checked and verified on site before commencing any work or producing shop drawings. The engineer should be notified immediately of any discrepancies. This drawing is copyright and remains the property of AHR.